


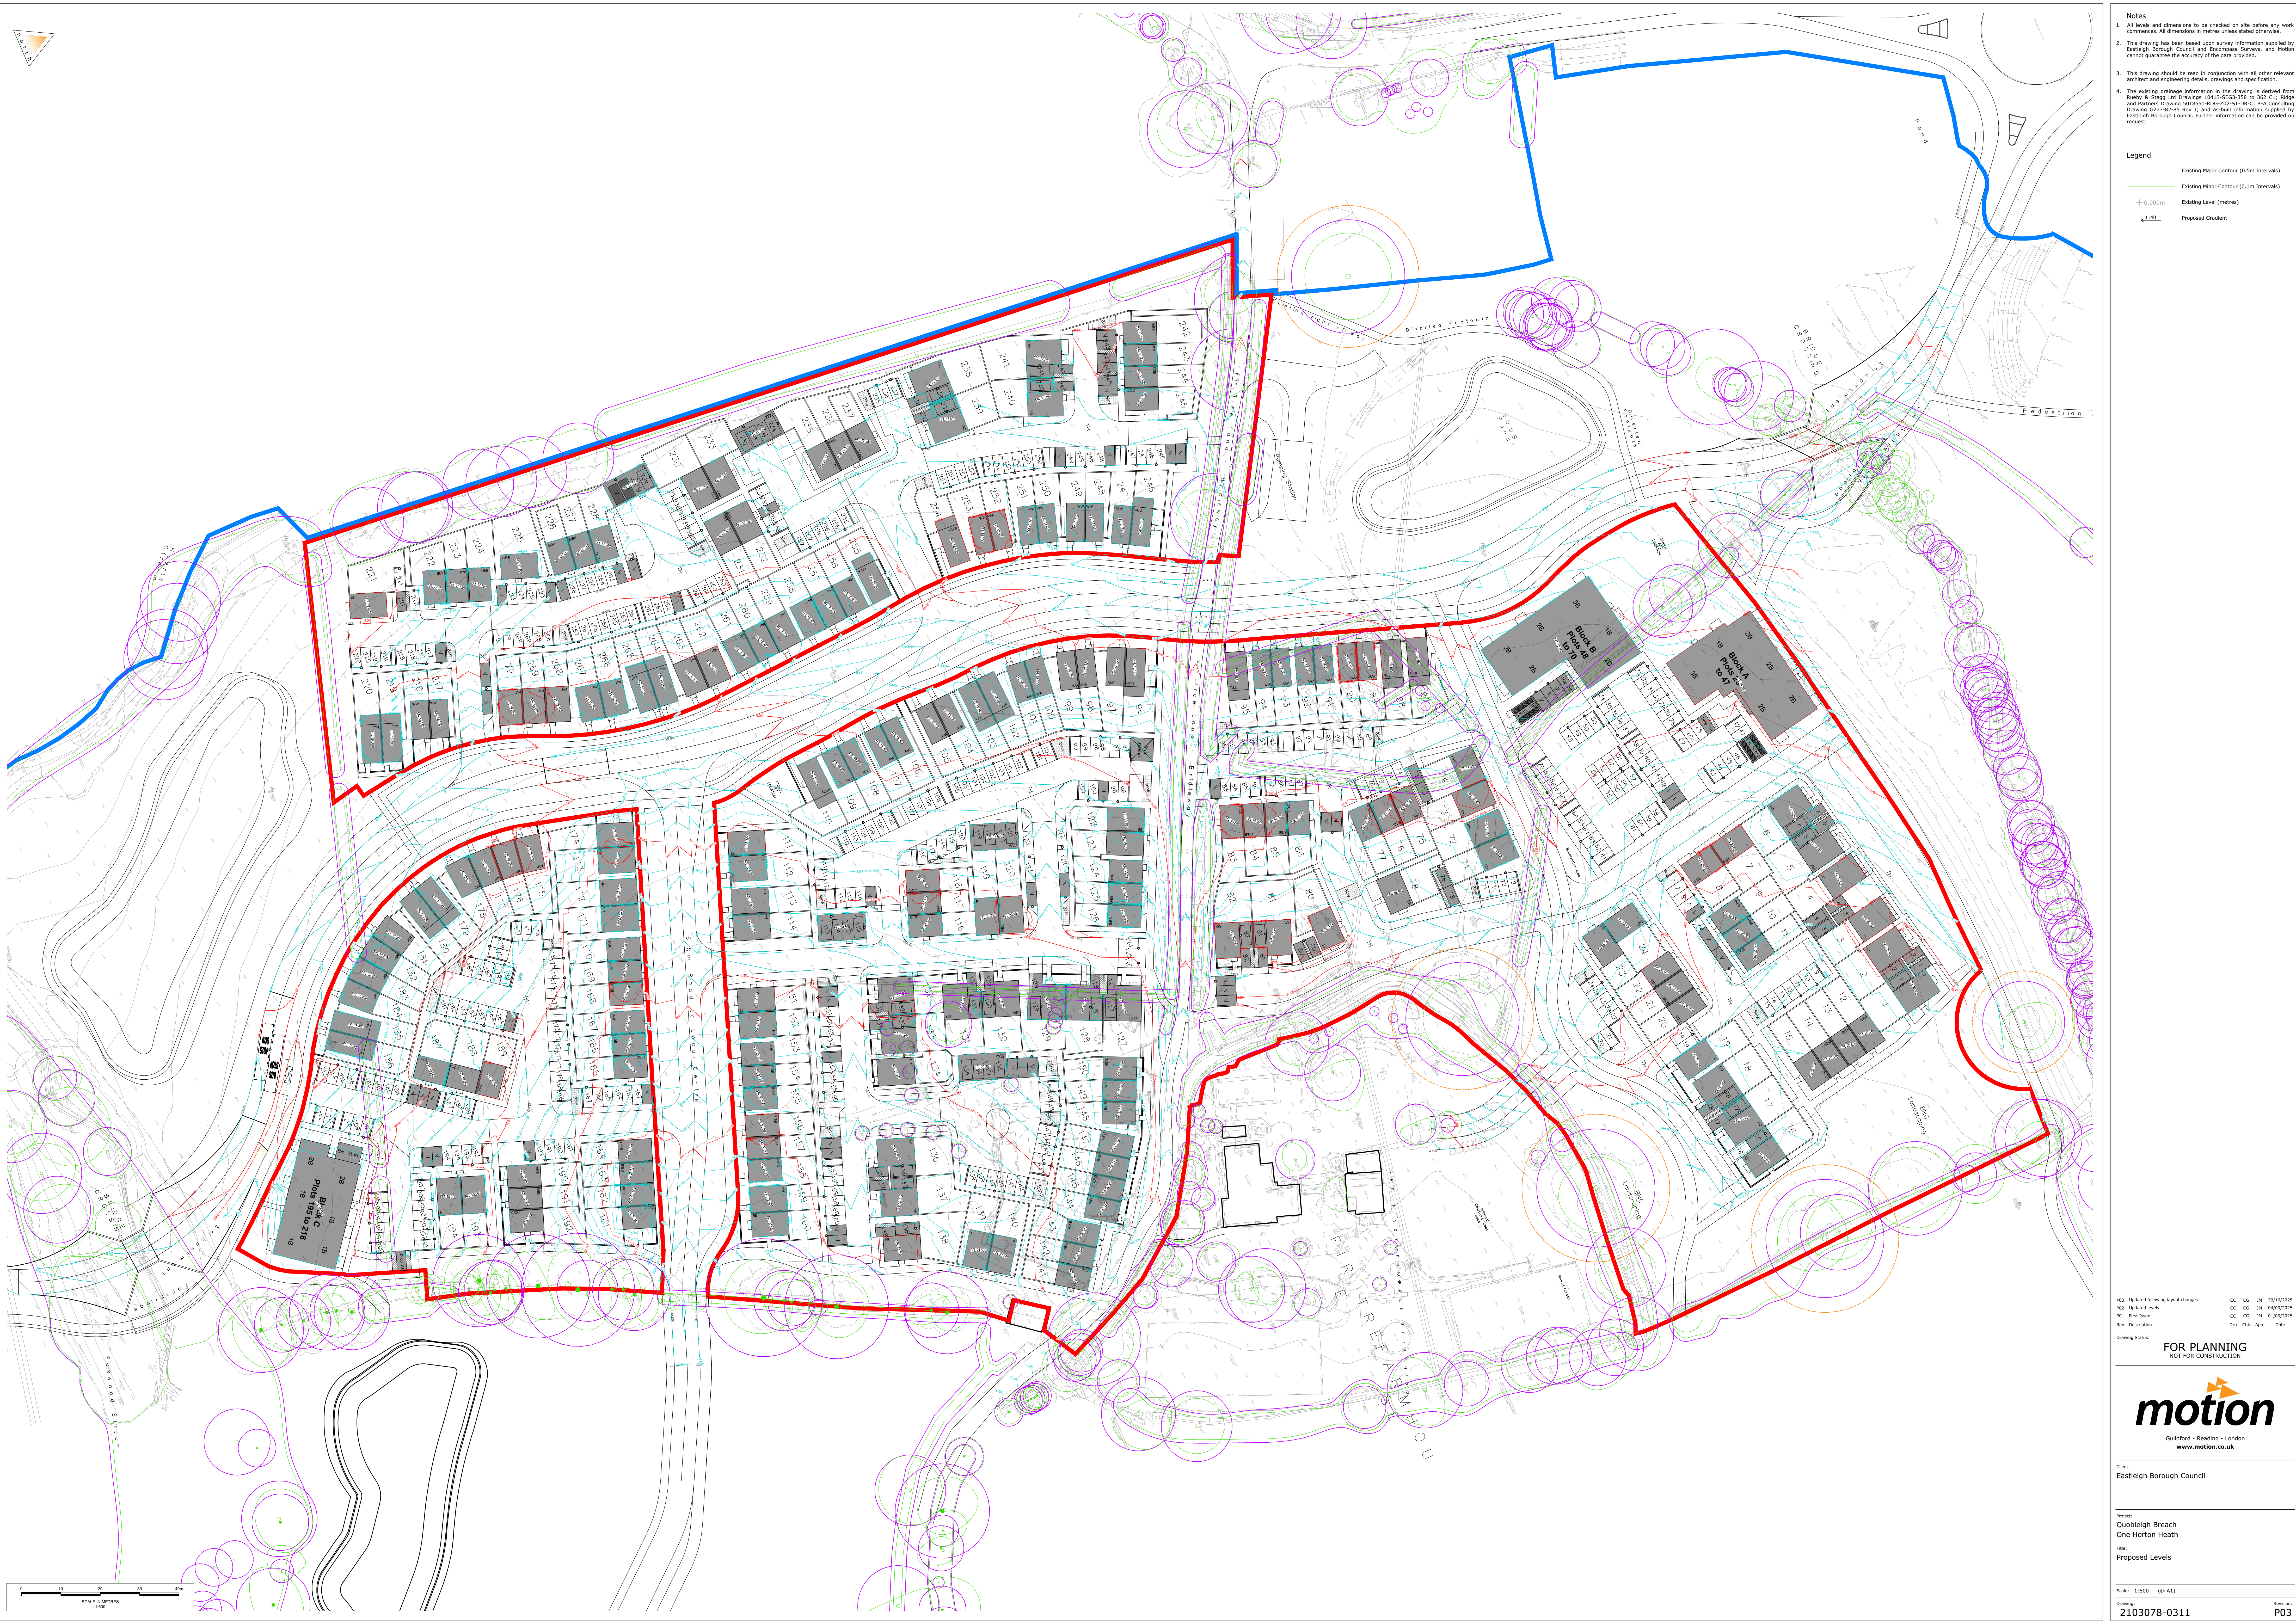

- Notes**
1. All levels and dimensions to be checked on site before any work commences. All dimensions in metres unless stated otherwise.
 2. This drawing has been based upon survey information supplied by Eastleigh Borough Council and Encampas Surveys, and Motion correct guarantees the accuracy of the data provided.
 3. This drawing should be read in conjunction with all other relevant architect and engineering details, drawings and specification.
 4. The existing drainage information in the drawing is derived from Ruddy & Goring Ltd Drawings 10413-8003-208 to 362 C1, Ridge and Partners Drawing 5019551-8002-202-ST-DR-C, PFA Consulting Drawing 0277-02-05 Rev 3, and as-built information supplied by Eastleigh Borough Council. Further information can be provided on request.

- Legend**
- Existing Major Contour (0.5m Intervals)
 - Existing Minor Contour (0.1m Intervals)
 - Existing Level (metres)
 - Proposed Gradient

Revisions

Rev.	Description	Date
P03	Updated following layout changes	06/10/2025
P02	Updated levels	04/09/2025
P01	First Issue	01/09/2025

Drawing Status: **FOR PLANNING**
NOT FOR CONSTRUCTION



Client:
Eastleigh Borough Council

Project:
Qubleigh Breach
One Horton Heath

Title:
Proposed Levels

Scale: 1:500 (@ A1)

Drawn:
2103078-0311

Revision:
P03