


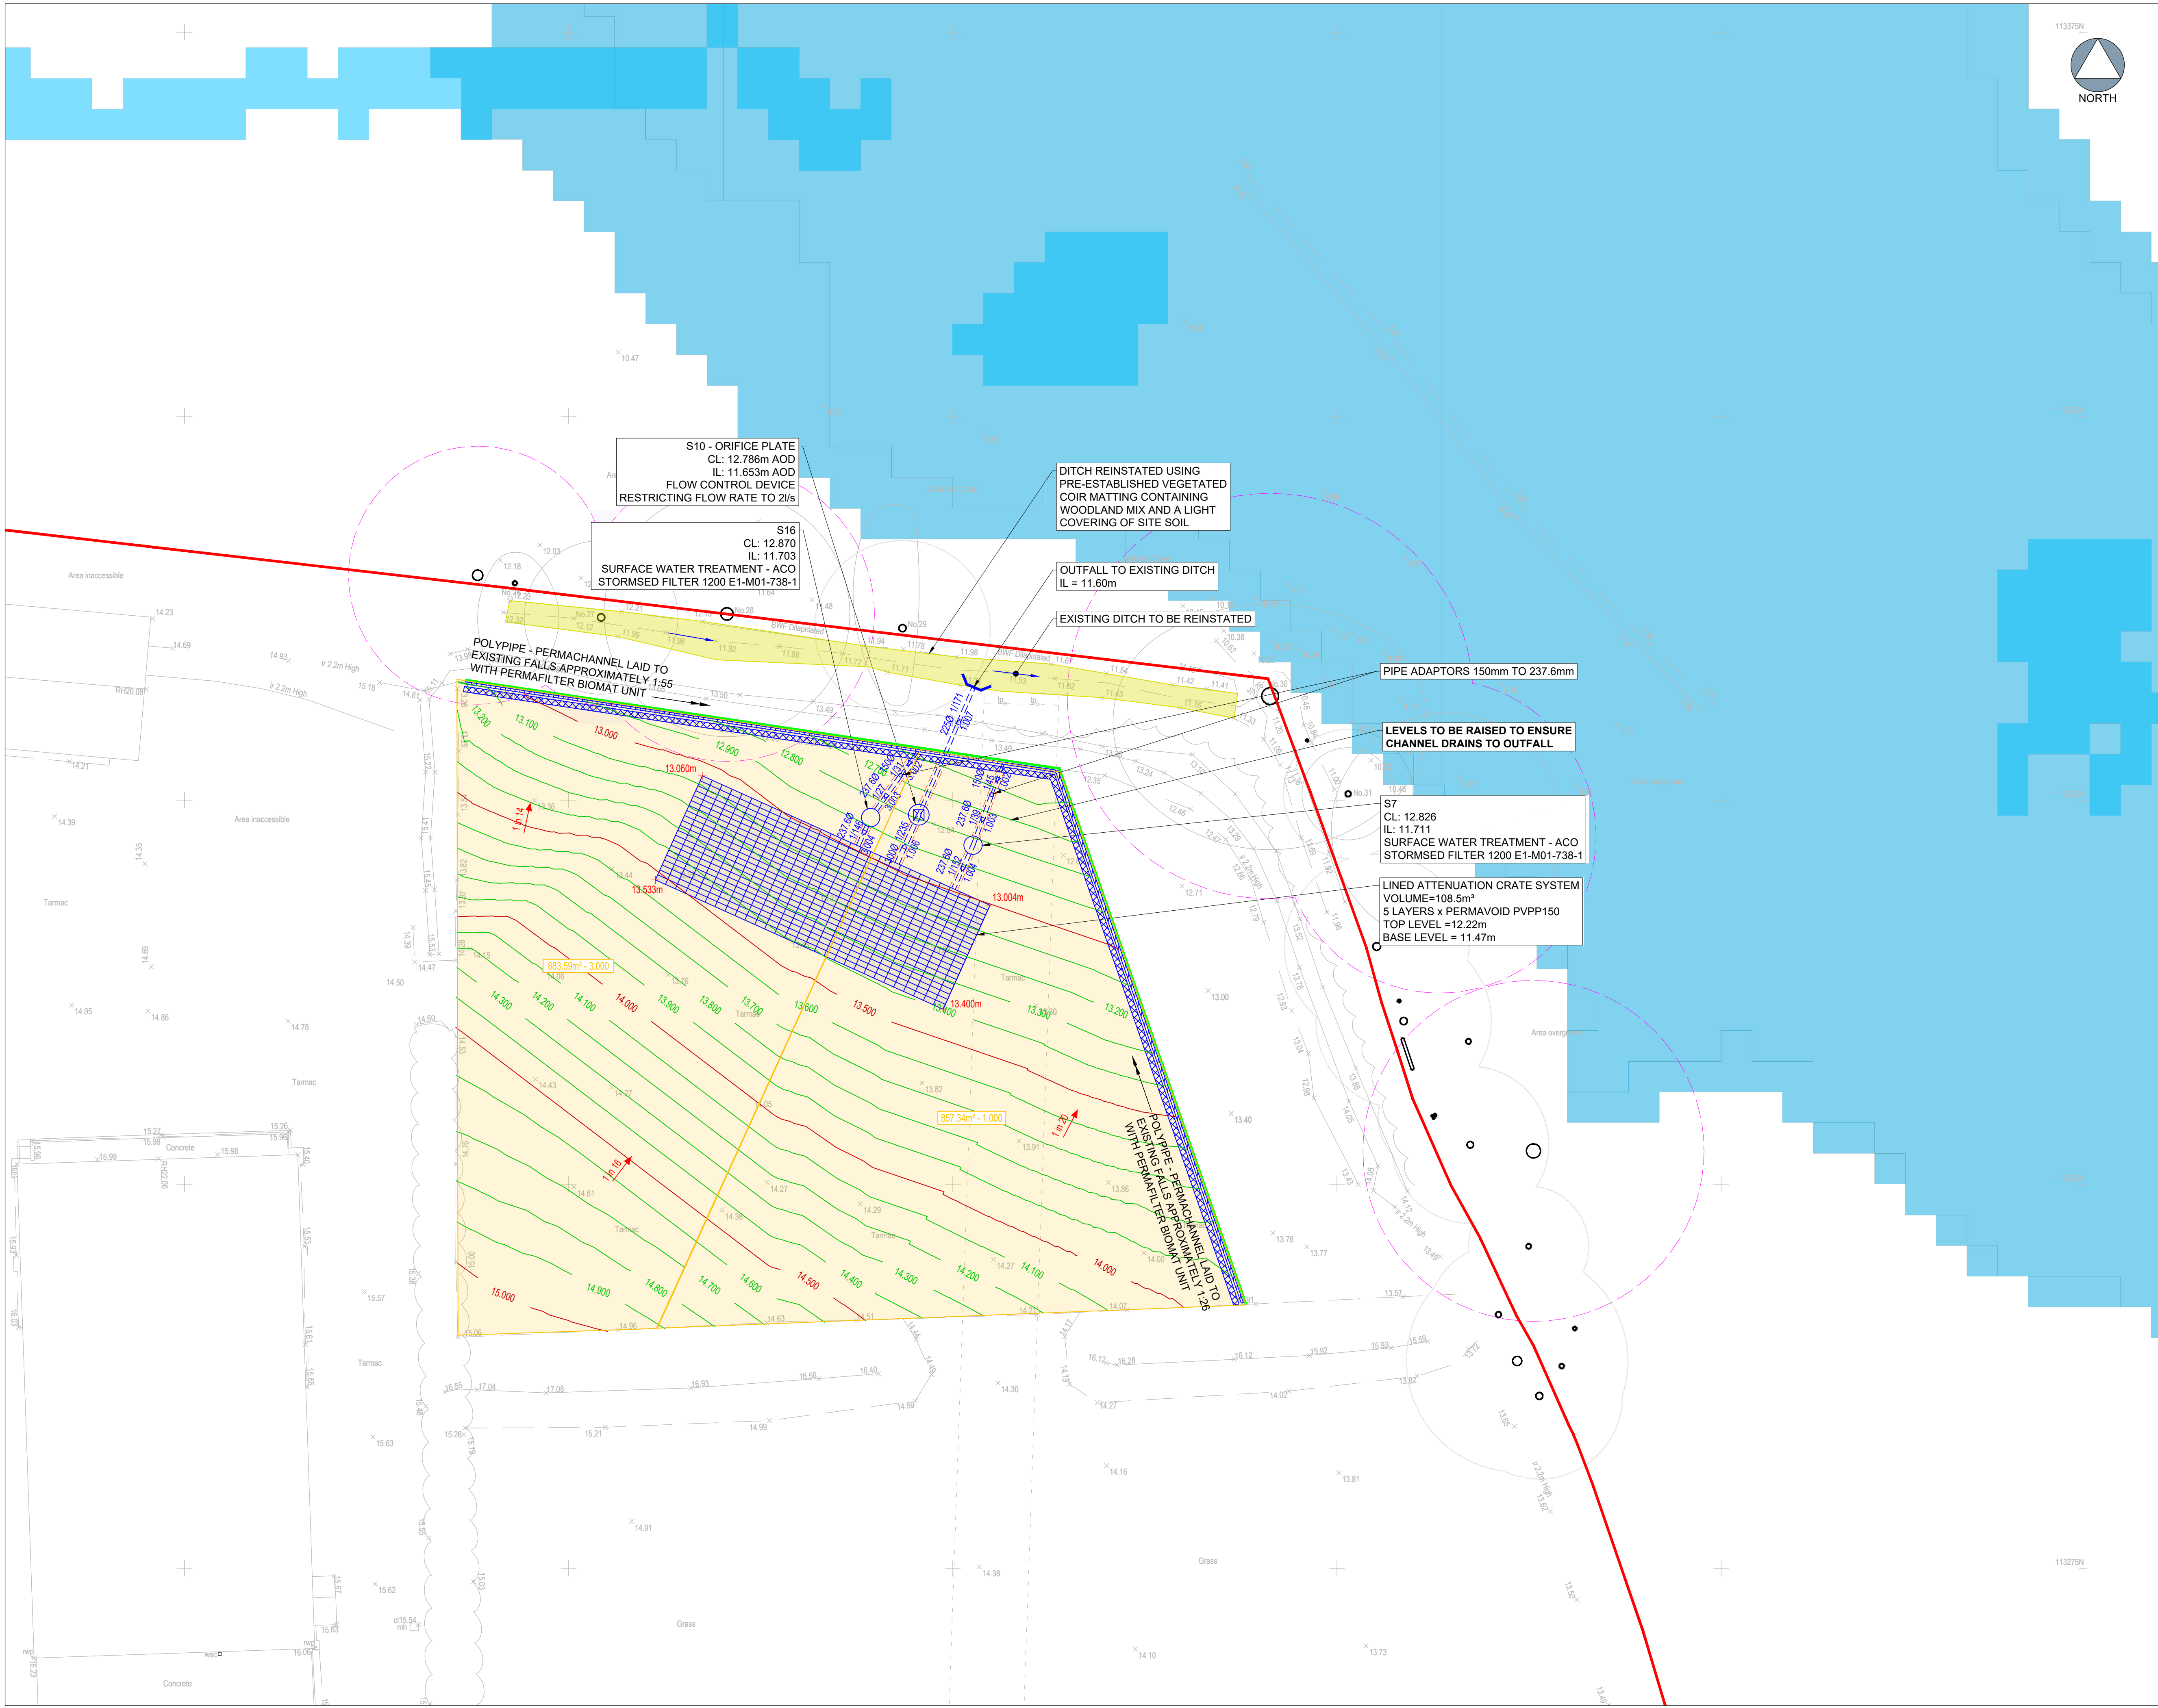

The drawings, information and data recorded in this document ("the information") is the property of Paul Basham Associates. This document and the information are solely for the use of the authorised recipient and this document may not be used, copied or reproduced in whole or part for any purposes other than which it was supplied by Paul Basham Associates. Paul Basham Associates makes no representation, undertakes no duty and accepts no responsibilities to any third party who may use or rely upon this document or the information.

- GENERAL NOTES**
- THIS DRAWING IS INTENDED TO BE READ IN CONJUNCTION WITH ALL RELEVANT ARCHITECTS, ENGINEERS, SERVICES AND SPECIALIST DRAWINGS, DETAILS AND SPECIFICATIONS.
 - ANY VARIATIONS OR DISCREPANCIES BETWEEN THESE DRAWINGS IN TERMS OF DIMENSIONS OR DETAILS SHOULD BE DRAWN TO THE ATTENTION OF THE ARCHITECT AND/OR THE ENGINEER FOR CLARIFICATION.
 - ALL FIGURED DIMENSIONS TO BE TAKEN IN PREFERENCE TO SCALED DIMENSIONS. DO NOT SCALE THIS DRAWING.
 - PAUL BASHAM ASSOCIATES ACCEPTS NO RESPONSIBILITY FOR THE ACCURACY OF BACKGROUND INFORMATION PRODUCED BY THIRD PARTIES - THIS MUST BE TREATED AS INDICATIVE ONLY. THIRD PARTY PLANS ARE INCLUDED AS PER THE FOLLOWINGS:
 - TOPOGRAPHICAL SURVEY REF:25343 DATED: 03/05/25
 - THIS DRAWING SHOULD ONLY BE USED FOR CONSTRUCTION IF THE PROJECT PHASE IN THE TITLE FRAME BELOW IS SHOWN AS "CONSTRUCTION". PAUL BASHAM ASSOCIATES TAKE NO RESPONSIBILITY FOR CONSTRUCTION WORKS UNDERTAKEN TO DRAWINGS WHICH ARE NOT MARKED UNDER THIS PHASE.

LEGEND

- SITE BOUNDARY
- $\frac{2250 \times 1/167}{2007}$ SURFACE WATER SEWER AS NOTED
- SURFACE WATER MANHOLE / INSPECTION CHAMBER
- CONCRETE PROTECTION OVER PIPE
- POLYPIPE - PERMACHANNEL PRODUCT CODE: PV03001
- POLYPIPE - PETMAVOID BIOMAT PRODUCT CODE: PV150BM
- ⊗ FLOW CONTROL CHAMBER WITH ORIFICE PLATE: DISCHARGE RATE 2l/s
- HEADWALL
- LINED ATTENUATION CRATE SYSTEM
- EXISTING FLOOD RISK FROM SURFACE WATER
- EXISTING FLOOD RISK FROM RIVERS AND SEAS
- 311.59m² - 1.004 IMPERMEABLE AREA - CORRESPONDING DRAINAGE PIPE NUMBER
- EXISTING AREA OF DITCH TO BE REINSTATED
- ROOT PROTECTION AREA
- 13.000 MAJOR CONTOURS (500mm INTERVALS)
- 13.000 MINOR CONTOURS (100mm INTERVALS)
- + 13.400m SPOT LEVELS
- 1 in 20 SPOT GRADIENT
- 150x305 HB1 KERB LAID WITH 100 UPSTAND

1:200 0m 10m

PRELIMINARY
DRAWING/DESIGN IS STILL 'IN DEVELOPMENT'
YOU ARE ADVISED TO MAKE DUE ALLOWANCE

P01	FIRST ISSUE	07.11.2025	SF	MW
Rev	Description	Date	By	App'd

paulbasham associates
Paul Basham Associates Ltd
Milton Hall, Ely Road, Milton,
Cambridge, CB24 6WZ
01223 253669
info@paulbashamassociates.com www.paulbashamassociates.com

CCW SERVICES

Project Name
BROADWAY FARM BOTLEY

Title
EXISTING PARKING DRAINAGE STRATEGY LAYOUT

Project Phase			
PRELIMINARY			
Date Created	Drawn By	Approved By	Suitability Code
06.10.2025	RL	MW	-
PBA Project Number		Scale	(AT A1)
020.5961		1:200	
PBA Drawing No:			Revision
020.5961.0531			P01