


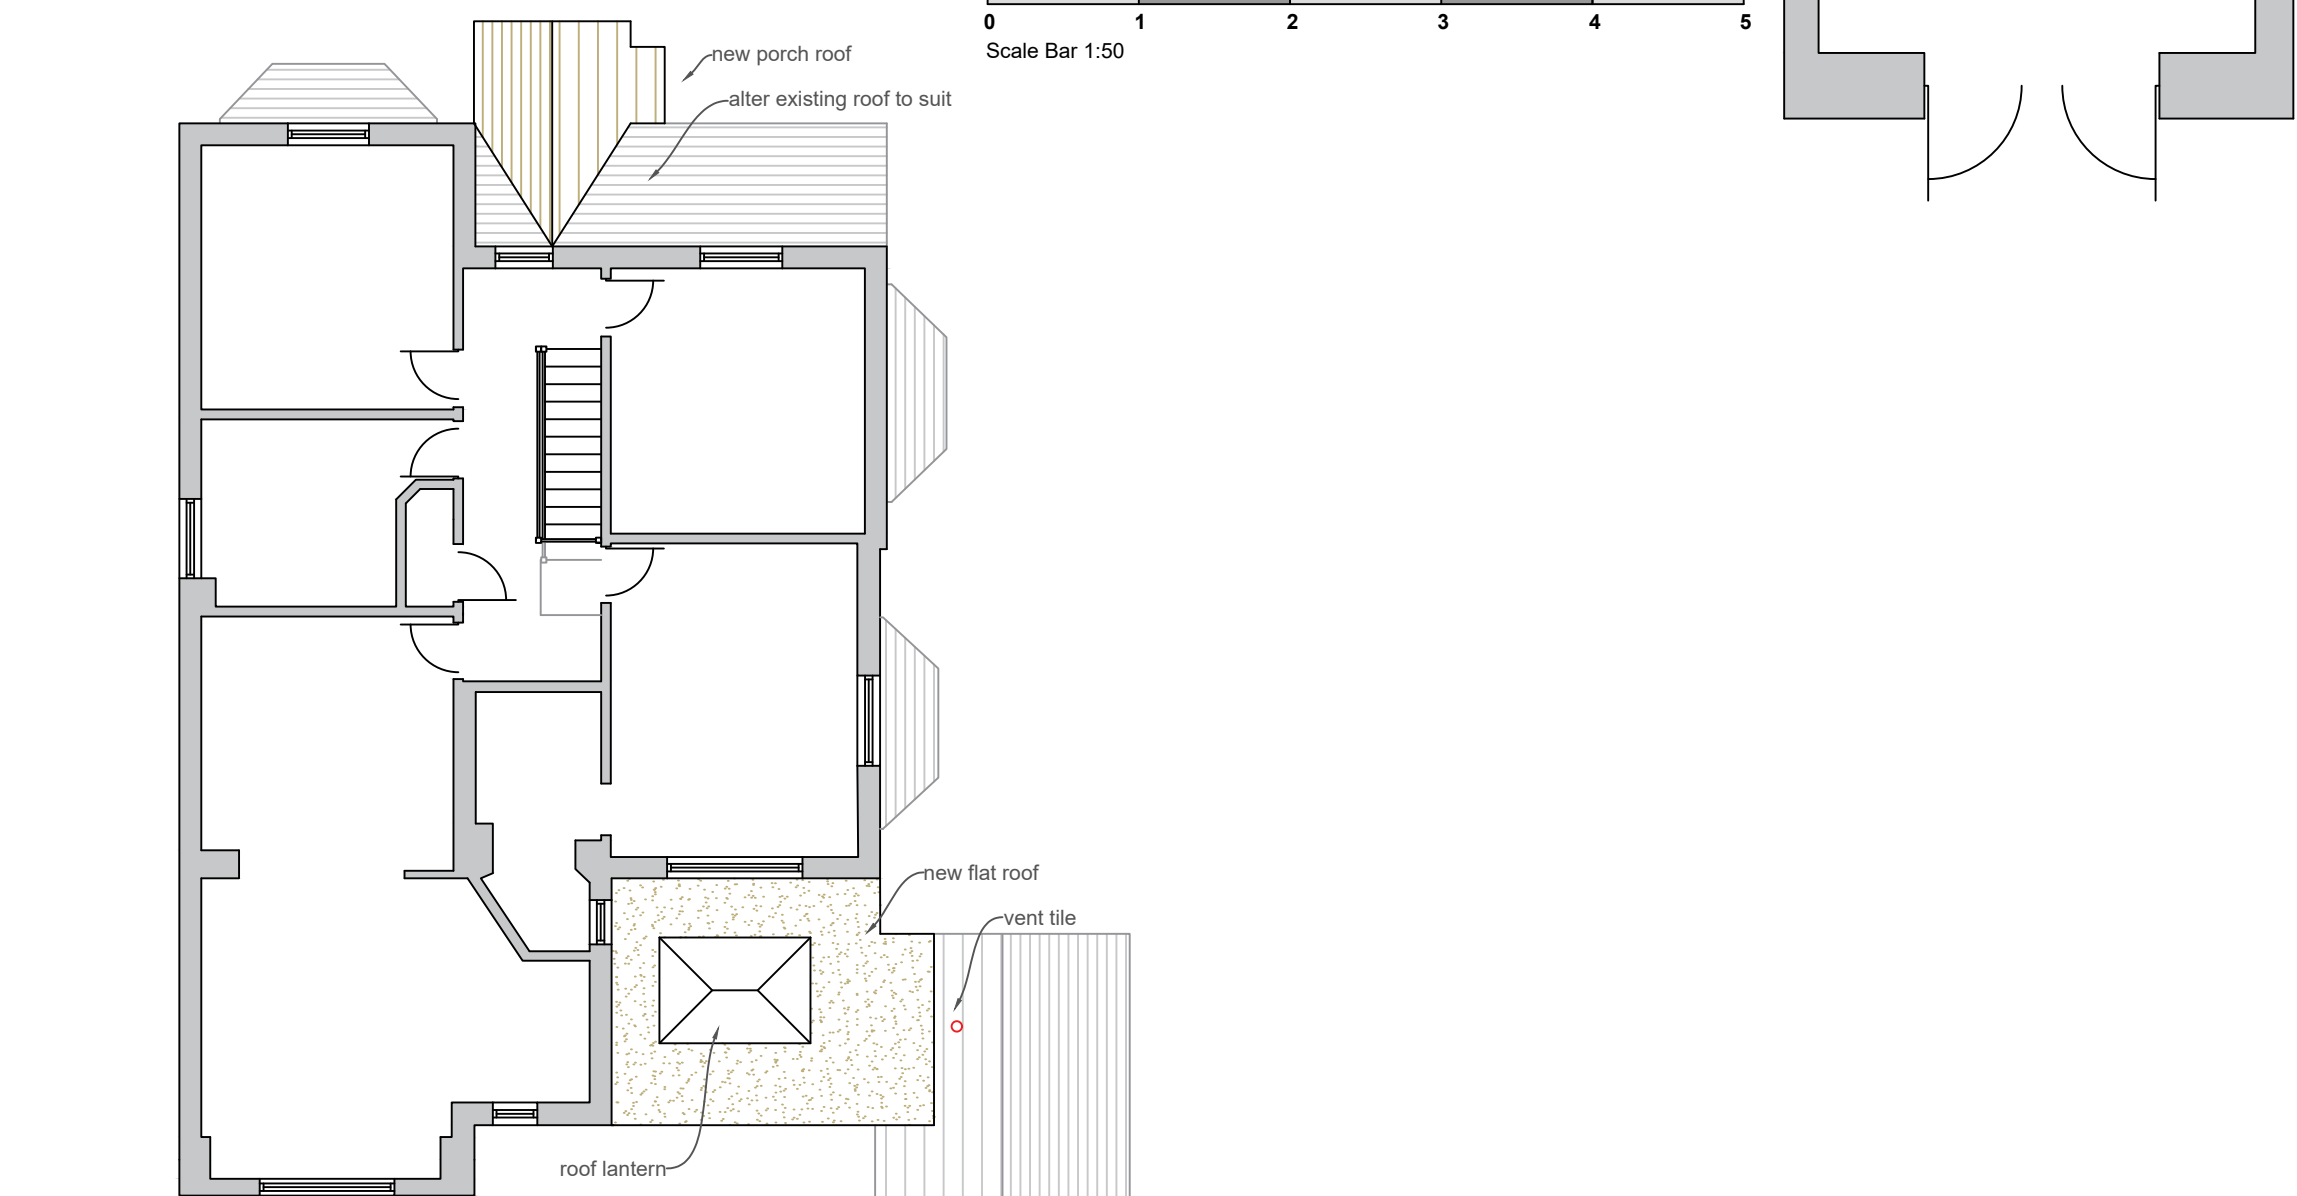







- provide new window and alter brick lintel detailing to suit
- new upvc-dig window
- 25mm cill height to form window seat
- face brickwork
- aluminium bi-fold doors with level threshold
- provide cavity tray, lead flashing and weep holes to all roof abutments
- roof lantern
- flat roof

Finishes - All finishes, including skirting boards, coving, doors, architraves, radiators, kitchen units, tiles, lights, etc are to be agreed with the client on commencement of the project.

07796124247
paul@pmgltd.uk.com
pmgltd.uk.com