
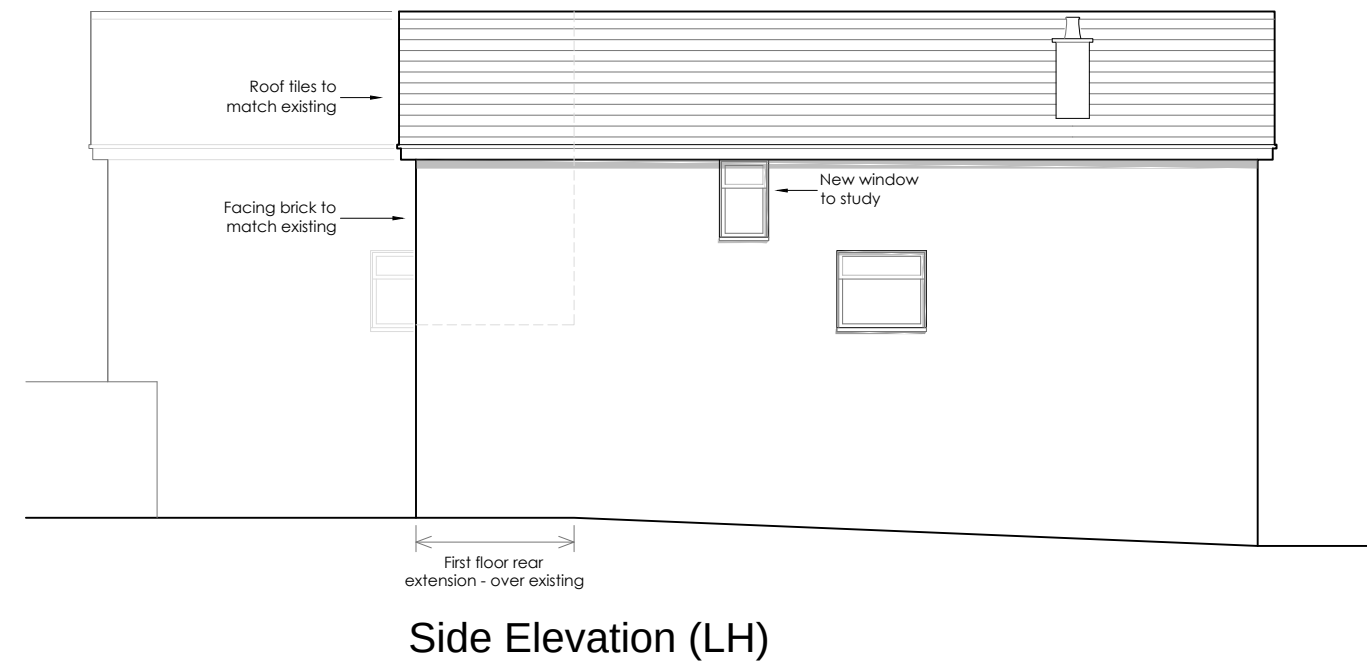
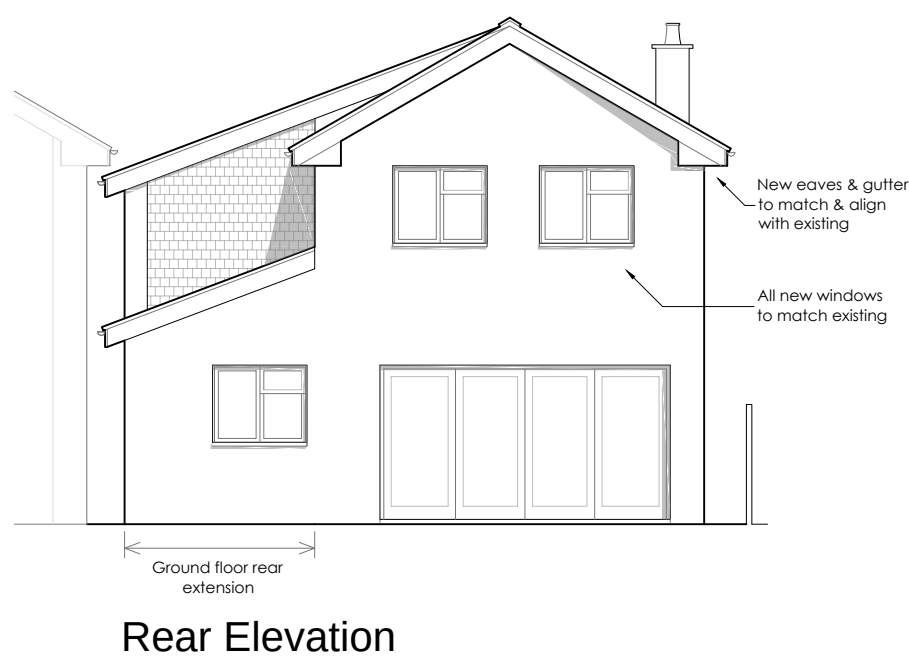
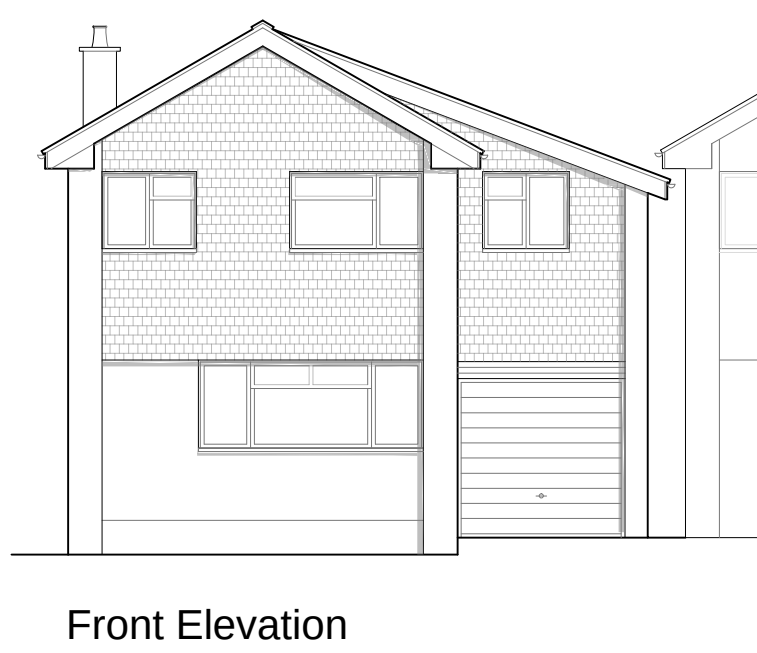
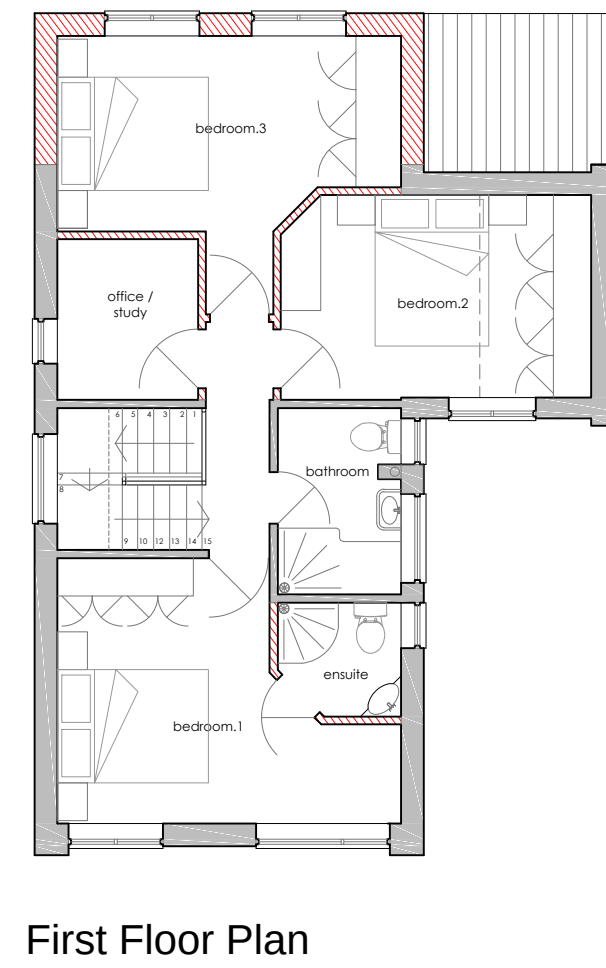
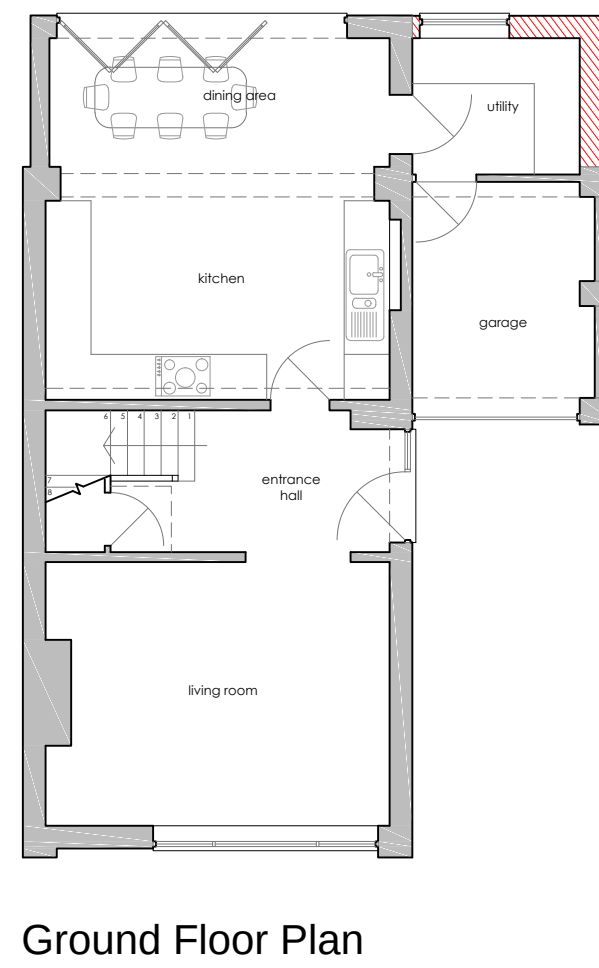


NB: All drawings to be read in conjunction with structural engineers design & specification under separate cover.

These drawings are only to be used for the purpose of obtaining Planning Permission.

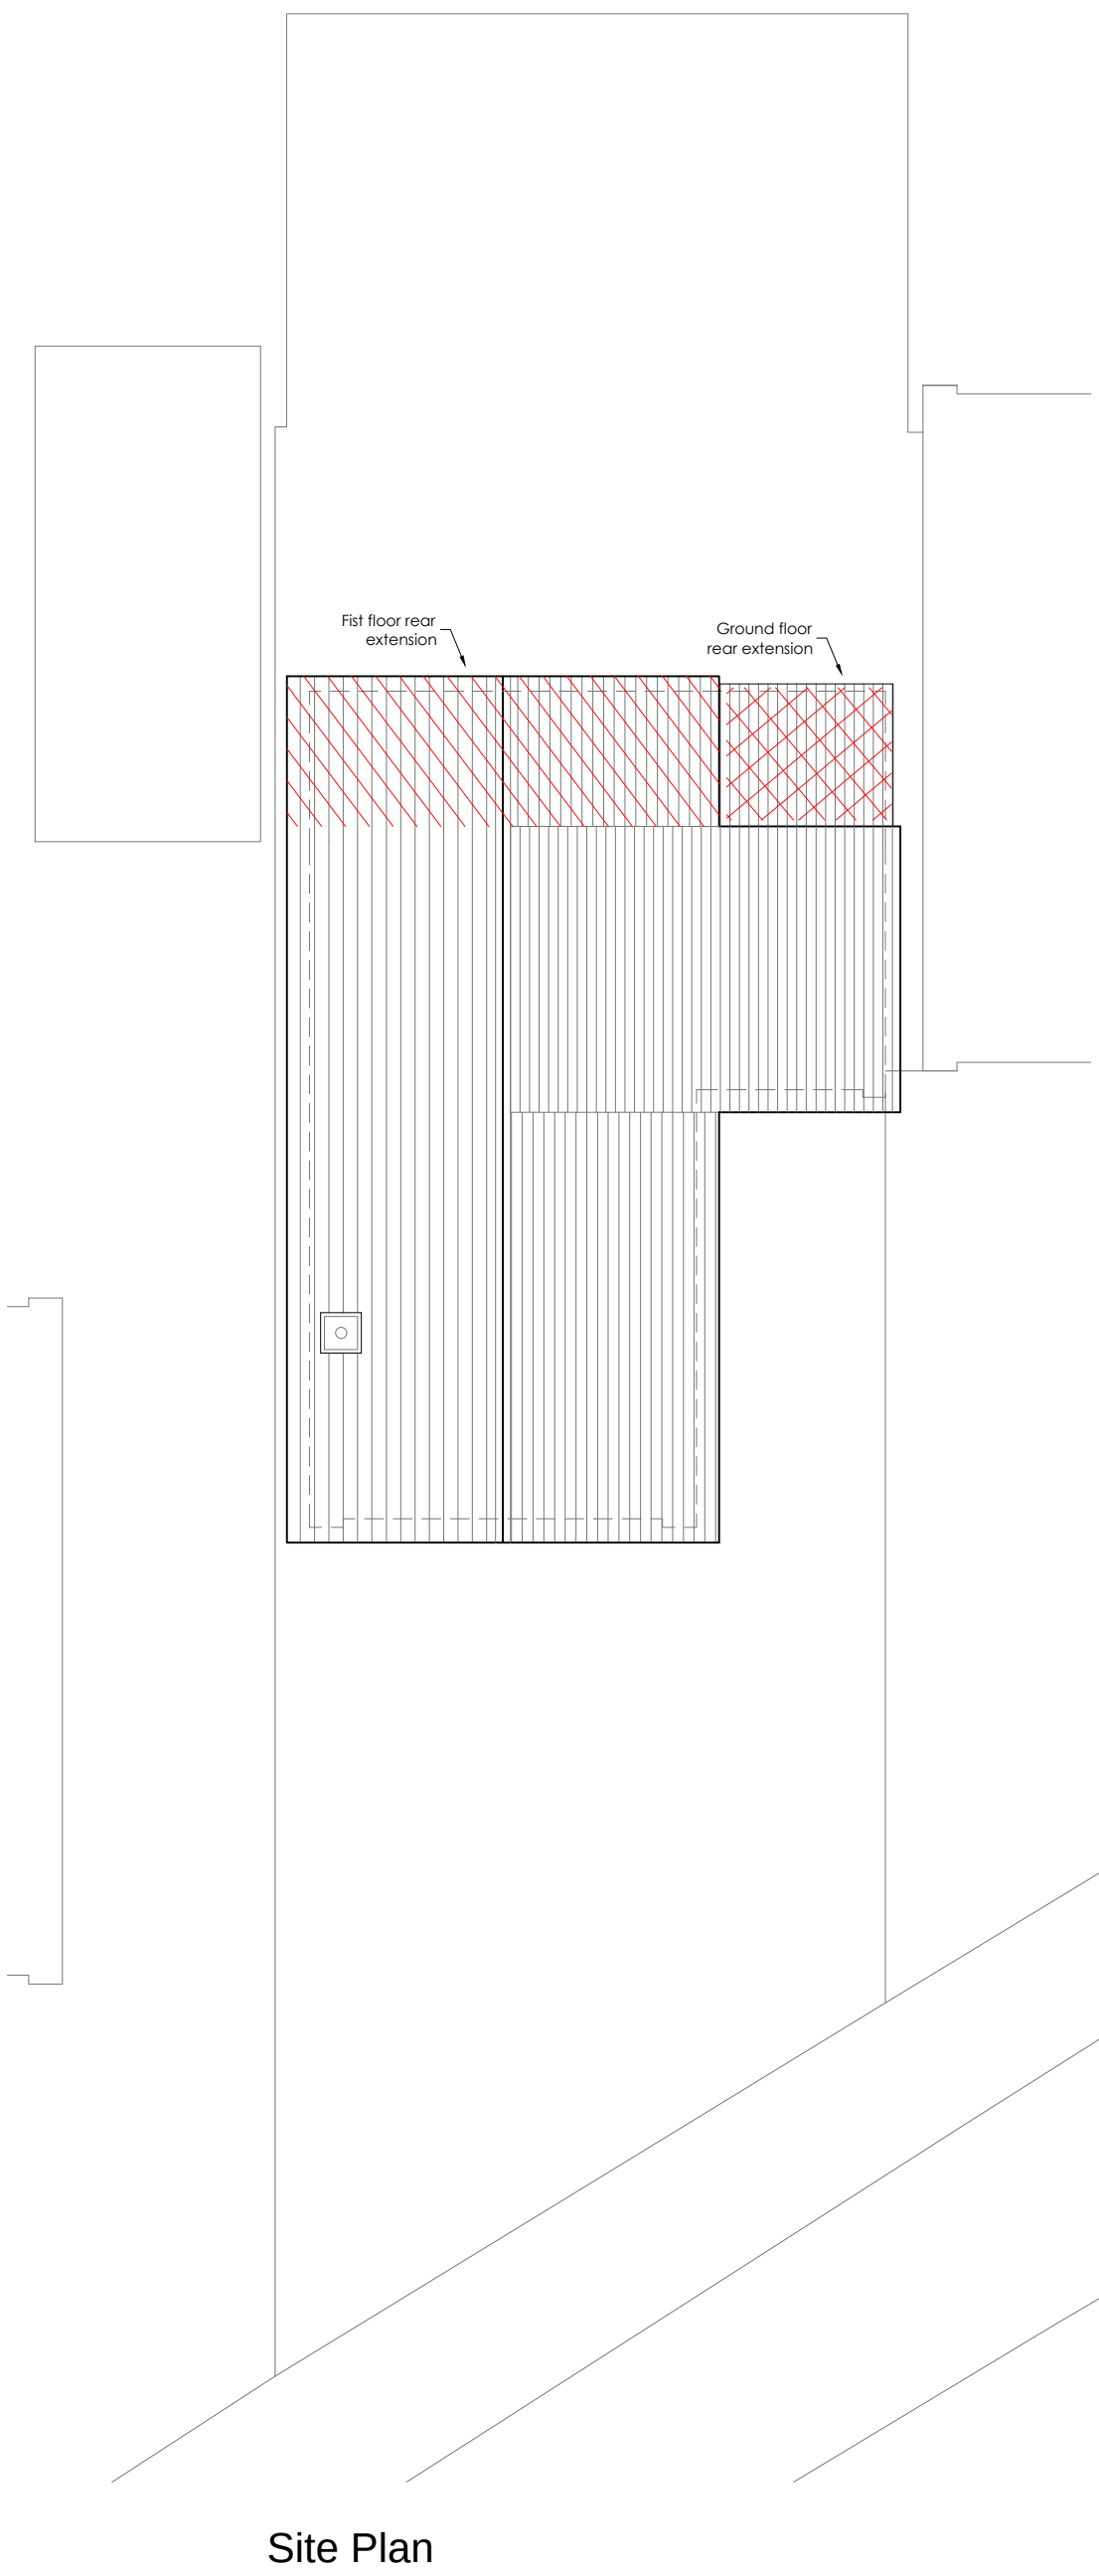

PLANNING ISSUE	
client	Mr & Mrs Chivers 160 Bodycoats Road Chandlers Ford, Eastleigh SO53 2JD
project	Rear 1st floor & ground floor extension, with associated internal alterations
drawing title	Proposed plan & elevations
scale	as shown @ A1
date	Dec 2025
drawing no.	101
revision	-