


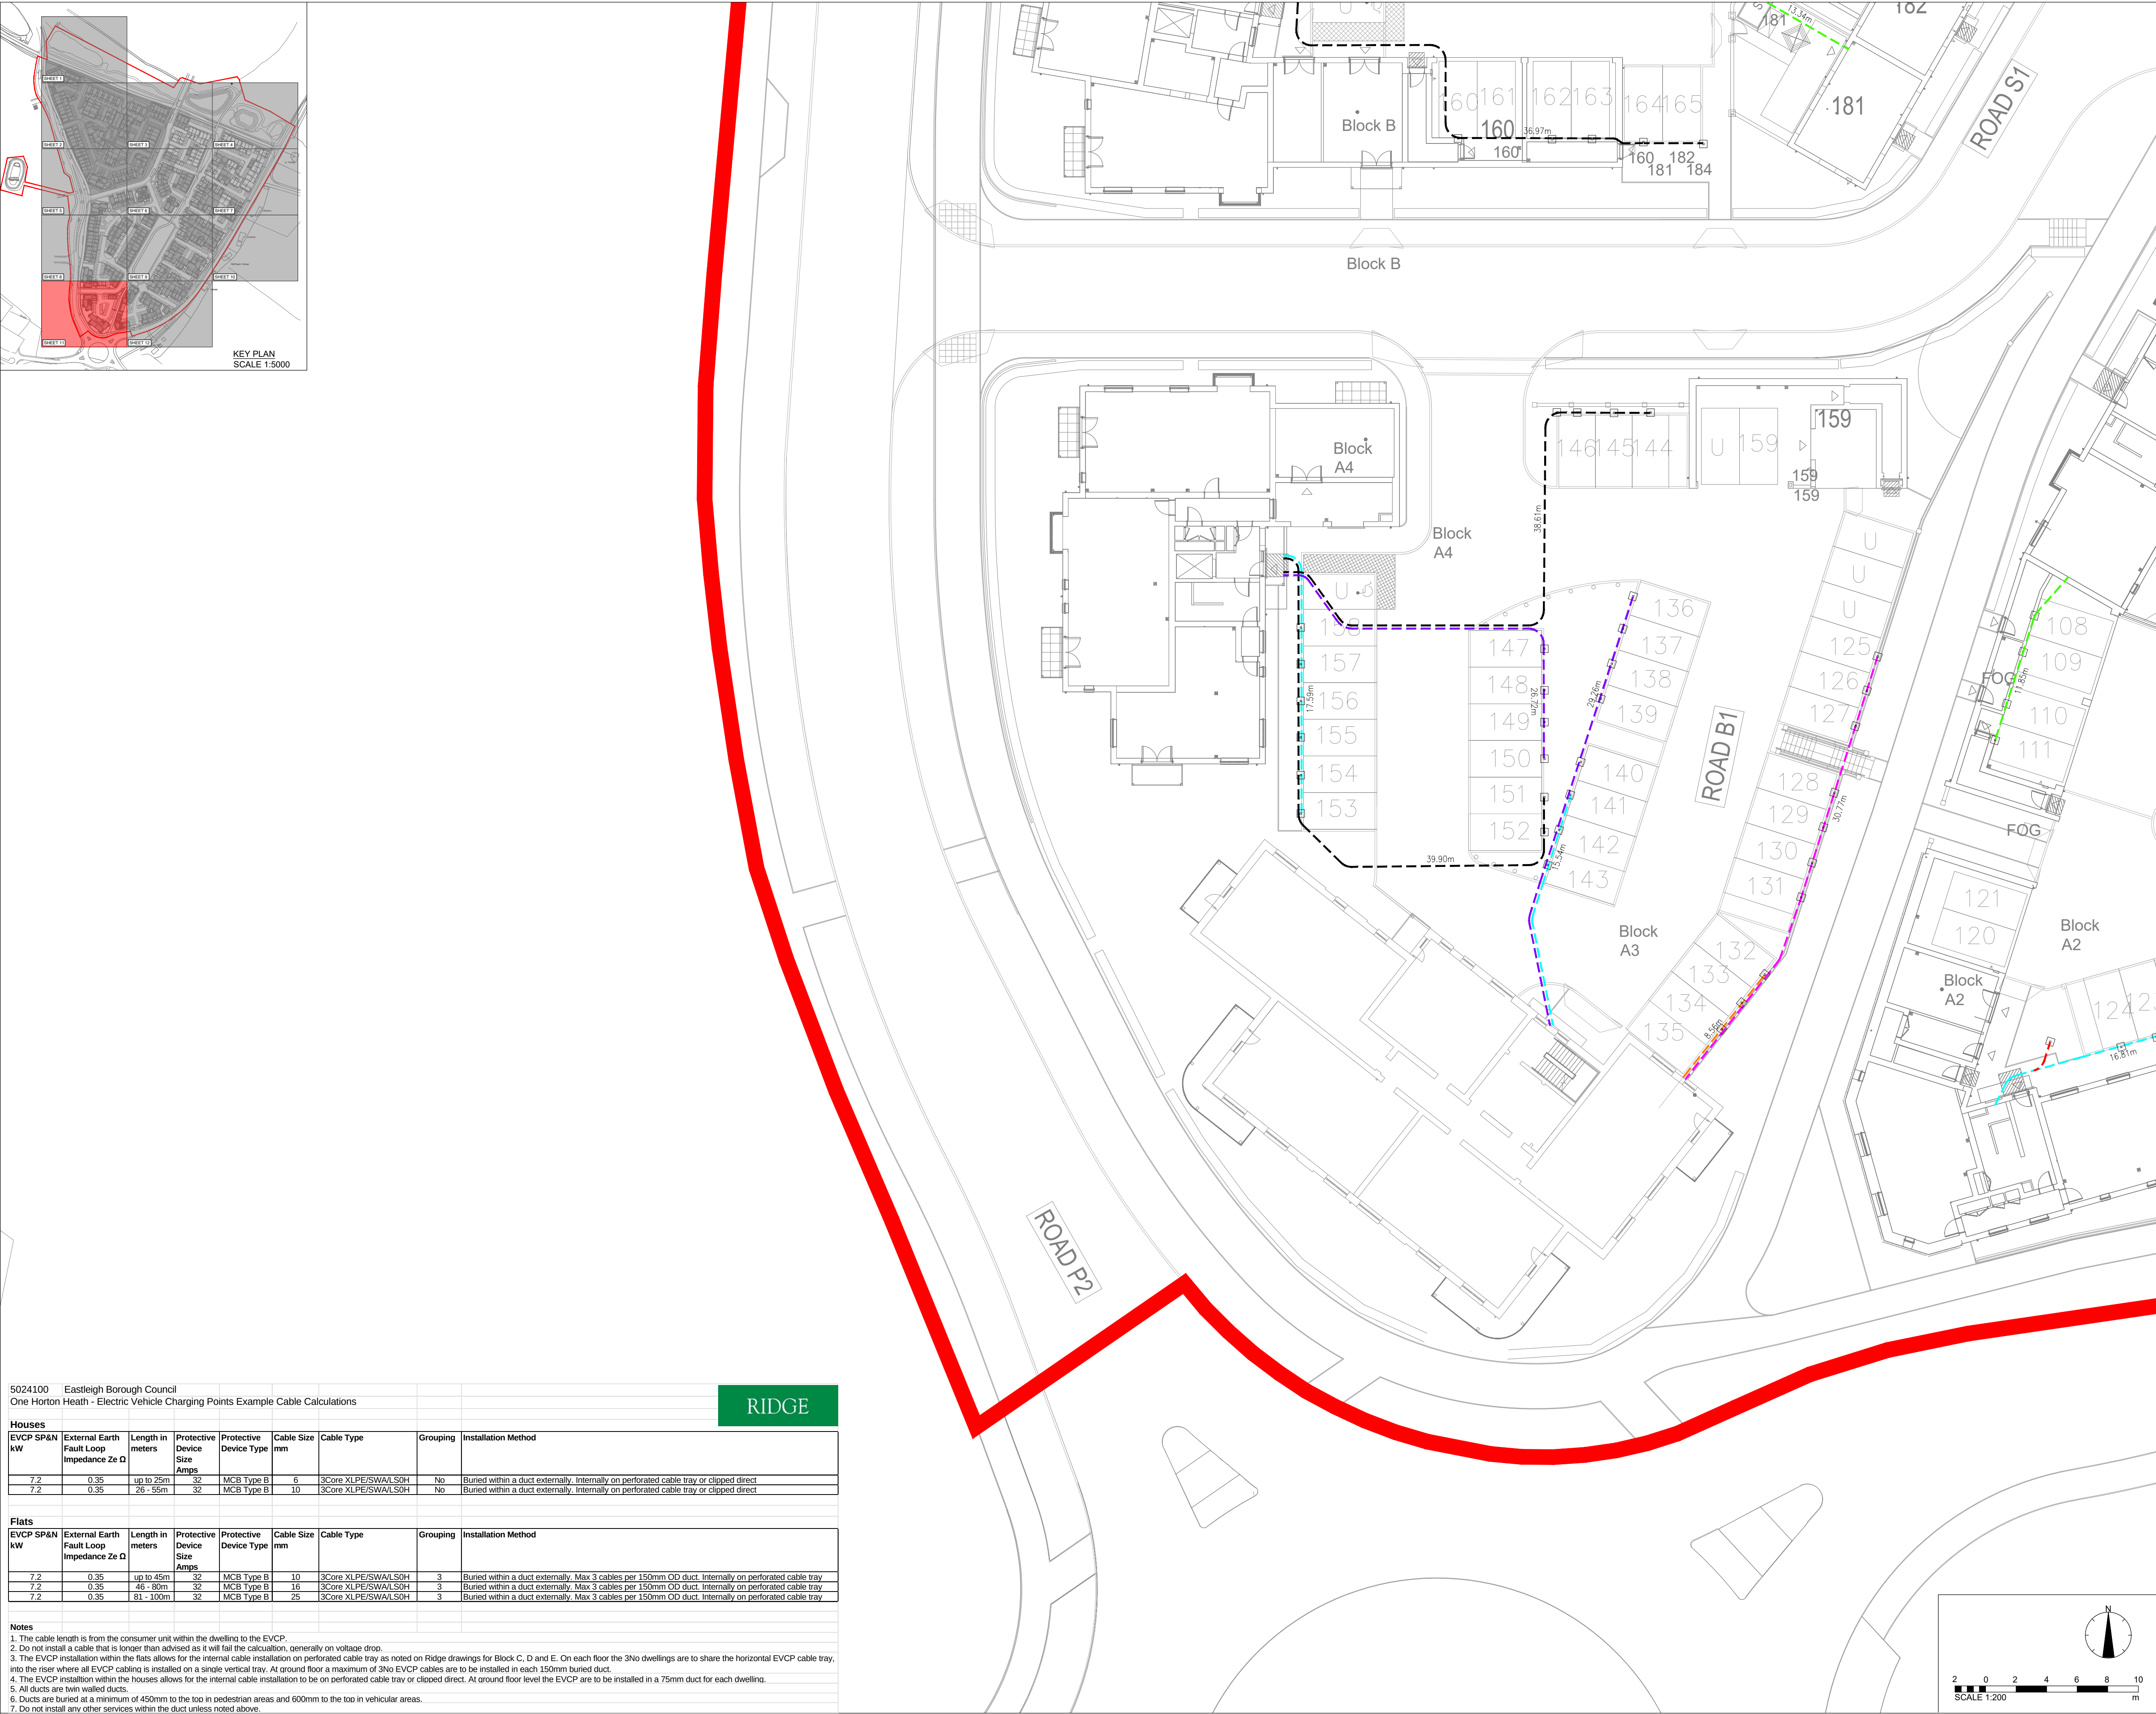

KEY PLAN
SCALE 1:5000



DISCLAIMER NOTES:

- THIS DOCUMENT IS COPYRIGHT OF THE ORIGINATOR AND MUST BE TREATED AS CONFIDENTIAL.
- THIS DOCUMENT MUST NOT BE ALTERED, REPRODUCED OR DISTRIBUTED WITHOUT PRIOR WRITTEN CONSENT OF THE ORIGINATOR.
- THIS DOCUMENT MUST NOT BE ALTERED - THE ORIGINATOR ACCEPTS NO RESPONSIBILITY FOR ANY DISCREPANCIES ARISING AS A RESULT OF THE ORIGINATOR'S INFORMATION BEING ALTERED BY OTHERS.
- ANY DISCREPANCY MUST BE REPORTED TO THE ORIGINATOR.
- DO NOT SCALE THIS DOCUMENT - USE FIGURED DIMENSIONS ONLY.
- ALL DIMENSIONS MUST BE CHECKED ON SITE PRIOR TO COMMENCEMENT OF ANY RELATED WORKS.
- THIS DOCUMENT MUST BE READ IN CONJUNCTION WITH ALL SUPPORTING DOCUMENTS PRODUCED BY THE ORIGINATOR AND OTHER PROJECT DISCIPLINES.
- THE ORIGINATOR ACCEPTS NO RESPONSIBILITY FOR THE ACCURACY OF BACKGROUND INFORMATION PRODUCED BY THIRD PARTIES - THIS MUST BE TREATED AS INDICATIVE ONLY.
- USERS OF THIS DOCUMENT ARE RESPONSIBLE FOR CHECKING WHICH REVISION IS CURRENT.
- THE DOCUMENT STATUS 'INFORMATION' OR 'PRELIMINARY', INDICATES THAT THIS DRAWING IS FOR REFERENCE PURPOSES ONLY - THE ORIGINATOR WILL ACCEPT NO RESPONSIBILITY FOR THE COMPLETENESS OF INFORMATION UNDER THIS STATUS.
- THE DOCUMENT STATUS 'RECORD' OR 'AS BUILT' HAS BEEN PREPARED, IN PART, BASED UPON INFORMATION FURNISHED BY OTHERS. WHILE THIS INFORMATION IS BELIEVED TO BE RELIABLE, THE ORIGINATOR ASSUMES NO RESPONSIBILITY FOR THE ACCURACY OF THIS 'RECORD' OR 'AS BUILT' DOCUMENT OR FOR ANY ERRORS OR OMISSIONS THAT MAY HAVE BEEN INCORPORATED INTO IT AS A RESULT OF INCORRECT INFORMATION PROVIDED TO THE ORIGINATOR. THOSE RELYING ON THE 'RECORD' OR 'AS BUILT' DOCUMENT ARE ADVISED TO OBTAIN INDEPENDENT VERIFICATION OF ITS ACCURACY.

DRAWING NOTES:

CDM REGULATIONS 2015

SIGNIFICANT OR NON-OBSVIOUS RISKS AND RISKS WHICH ARE DIFFICULT TO MANAGE ARE IDENTIFIED ON THIS DRAWING USING THE FOLLOWING SYMBOL IDENTIFIED TO THE RIGHT WITH BRIEF ACCOMPANYING TEXT. FOR FURTHER DETAILS OF THE RISKS IDENTIFIED BY DESIGNERS, REFERENCE SHOULD BE MADE TO CDM HAZARD REGISTER.

EXTERNAL REFERENCES:

THIS INFORMATION & RIDGE & PARTNERS LLP CIVIL 3D & ASSOCIATED 3D OUTPUTS ARE BASED UPON THE FOLLOWING INFORMATION FROM THE DESIGN TEAM

ARCHITECT REFERENCE:

- AXIS MASON DRAWING No. 4101-AXM-00-00-DR-A-0500 REV. T3 (DATED 11/09/2023)

SURVEY REFERENCE:

- SURVEY DWG No. ENCONE-HH-FEB21 (FEBRUARY 2021)

IT IS THE RESPONSIBILITY OF THE CONTRACTOR TO VERIFY THIS INFORMATION IS CURRENT PRIOR TO CONSTRUCTION

LEGEND

EV DUCT ROUTE 0-5m	HOUSES - 100mm DUCT
EV DUCT ROUTE 5-10m	FLATS - 150mm DUCT FOR UP TO 3 CABLES PER DUCT.
EV DUCT ROUTE 10-15m	WHERE MORE THAN 3 UNITS SERVED PER RUN AN ADDITIONAL DUCT IS TO BE PROVIDED
EV DUCT ROUTE 15-20m	FLATS - 150MM DUCT FOR UP TO 3 CABLES PER DUCT
EV DUCT ROUTE 20-25m	WHERE MORE THAN 3 UNITS SERVED PER RUN AN ADDITIONAL DUCT IS TO BE PROVIDED
EV DUCT ROUTE 25-30m	
EV DUCT ROUTE 30-35m	
EV DUCT ROUTE 35-40m	

SACRIFICIAL EV CHARGING POST SLAB 100mm THICK. DUCT TO BE TURNED UP TO THE CENTRE OF THE SLAB AND CAPPED OFF AND THE SLAB CAST IN SITU.

PROPOSED ATTACH TO WALL

C02	UPDATED FROM CLIENT COMMENTS	11/04/2025	JF
C01	INITIAL ISSUE	09/04/2025	JF
REV	DESCRIPTION	DATE	DRAWN

ORIGINATOR:

RIDGE

1 ROYAL COURT
KINGS WORTHY
WINCHESTER
SO23 7TW

TEL: 01962 834400
WWW.RIDGE.CO.UK

CLIENT:

EASTLEIGH BOROUGH COUNCIL

IN ASSOCIATION WITH:

PROJECT:

PROPOSED RESIDENTIAL DEVELOPMENT
ONE HORTON HEATH
FIRST RESIDENTIAL PARCEL

TITLE:

EV DUCT ROUTE
SHEET 11

TECH:	JF	CSE: <i>Chris Lavin</i>	Chris Lavin Reviewed 11/04/2025	IN-C: <i>Paul</i>	Paul Reviewed 11/04/2025	SCALE: 1:200	@ A1
-------	----	-------------------------	---------------------------------------	-------------------	--------------------------------	--------------	------

STATUS:

A5 - SUITABLE FOR CONSTRUCTION

DRAWING No:

PROJECT:	ORG:	ZONE:	LEVEL:	TYPE:	ROLE:	NUMBER:	REV:
5015560	RDG	Z01	ST	DR	C	0531	C02

5024100 Eastleigh Borough Council
One Horton Heath - Electric Vehicle Charging Points Example Cable Calculations

Houses	EVCP SP&N kW	External Earth Fault Loop Impedance Ze Ω	Length in meters	Protective Device Size Amps	Protective Device Type	Cable Size mm	Cable Type	Grouping	Installation Method
7.2	0.35	up to 25m	32	MCB Type B	6	3Core XLPE/SW/ALSOH	No	Buried within a duct externally. Internally on perforated cable tray or clipped direct	
7.2	0.35	26 - 35m	32	MCB Type B	10	3Core XLPE/SW/ALSOH	No	Buried within a duct externally. Internally on perforated cable tray or clipped direct	

Flats	EVCP SP&N kW	External Earth Fault Loop Impedance Ze Ω	Length in meters	Protective Device Size Amps	Protective Device Type	Cable Size mm	Cable Type	Grouping	Installation Method
7.2	0.35	up to 45m	32	MCB Type B	10	3Core XLPE/SW/ALSOH	3	Buried within a duct externally. Max 3 cables per 150mm OD duct. Internally on perforated cable tray	
7.2	0.35	46 - 80m	32	MCB Type B	16	3Core XLPE/SW/ALSOH	3	Buried within a duct externally. Max 3 cables per 150mm OD duct. Internally on perforated cable tray	
7.2	0.35	81 - 100m	32	MCB Type B	25	3Core XLPE/SW/ALSOH	3	Buried within a duct externally. Max 3 cables per 150mm OD duct. Internally on perforated cable tray	

Notes

- The cable length is from the consumer unit within the dwelling to the EVCP.
- Do not install a cable that is longer than advised as it will fail the calculation, generally on voltage drop.
- The EVCP installation within the flats allows for the internal cable installation on perforated cable tray as noted on Ridge drawings for Block C, D and E. On each floor the 3No dwellings are to share the horizontal EVCP cable tray, into the riser where all EVCP cabins is installed on a single vertical tray. At ground floor a maximum of 3No EVCP cables are to be installed in each 150mm buried duct.
- The EVCP installation within the houses allows for the internal cable installation to be on perforated cable tray or clipped direct. At ground floor level the EVCP are to be installed in a 75mm duct for each dwelling.
- All ducts are twin walled ducts.
- Ducts are buried at a minimum of 450mm to the top in pedestrian areas and 600mm to the top in vehicular areas.
- Do not install any other services within the duct unless noted above.

SCALE 1:200

2 0 2 4 6 8 10 m

N