
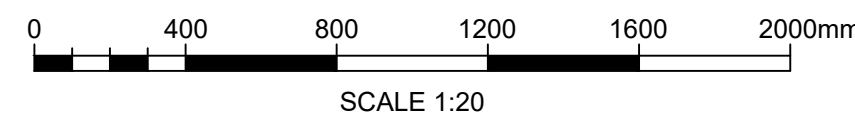
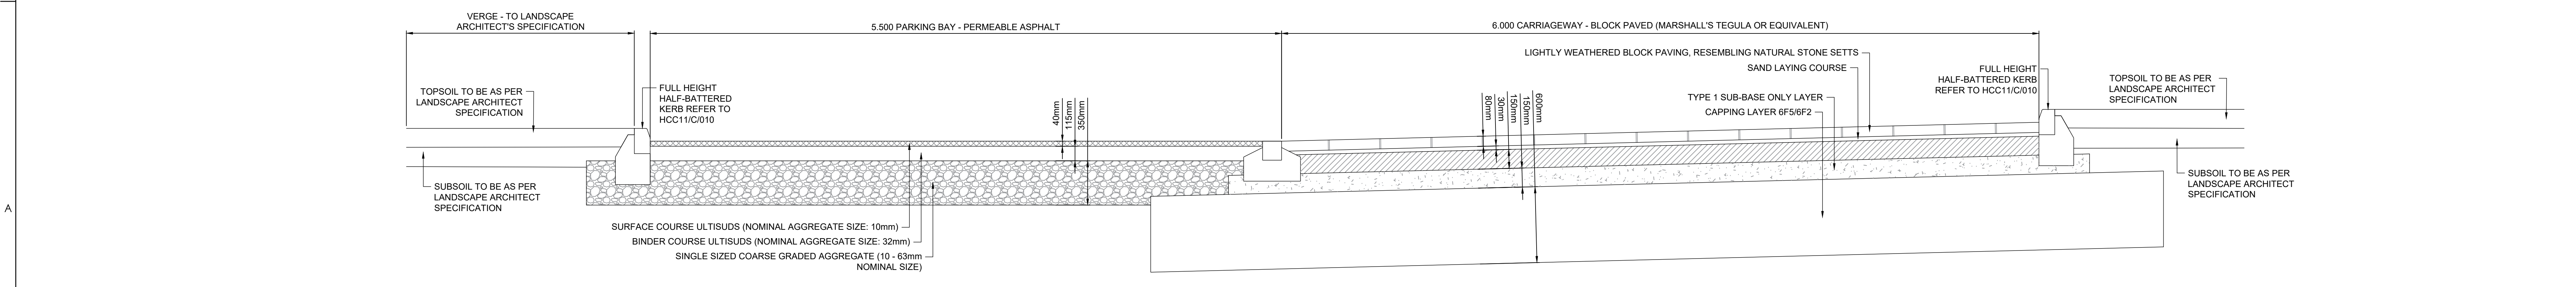
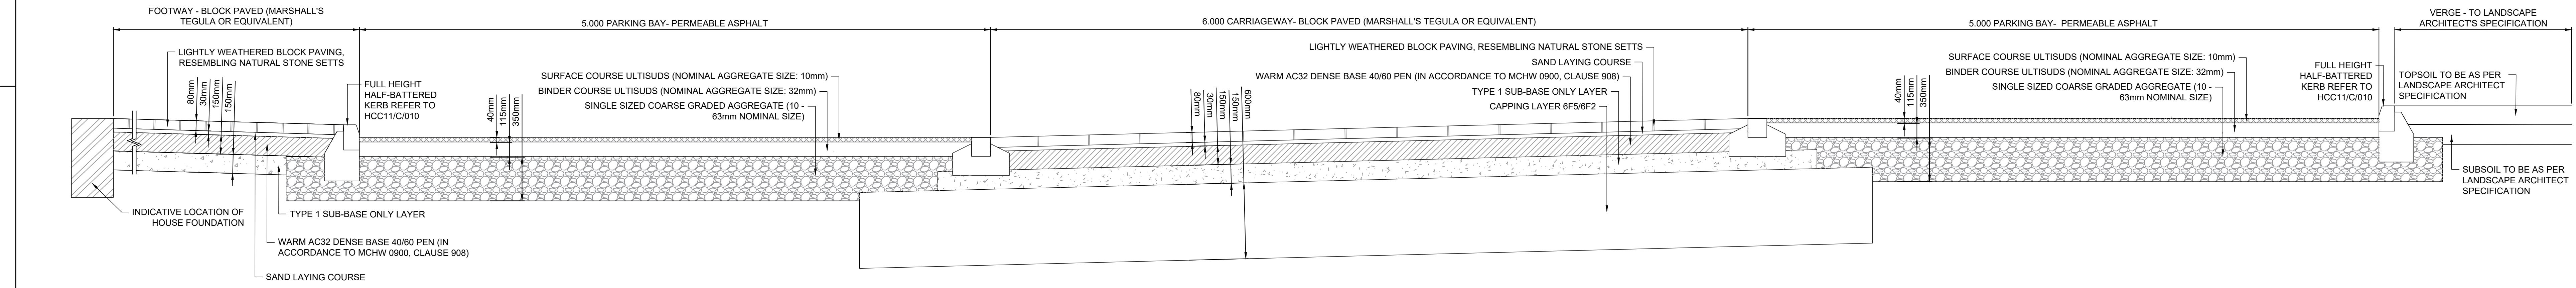
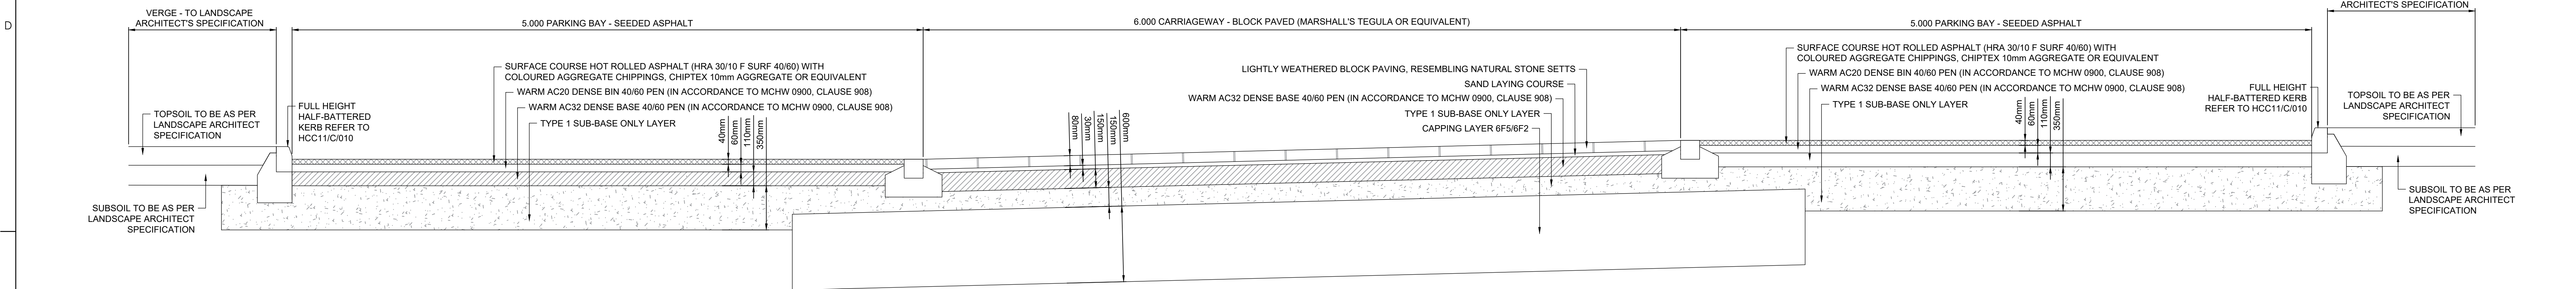


1. THIS DRAWING IS TO BE READ IN CONJUNCTION WITH ALL OTHER ENGINEERS' AND LANDSCAPING DRAWINGS.
2. ALL DIMENSIONS ARE IN METRES UNLESS NOTED OTHERWISE.
3. DO NOT SCALE FROM THIS DRAWING.
4. ALL LEVELS ARE IN METRES ABOVE ORDNANCE DATUM (AOD)
5. THE USE OF THIS DRAWING DOES NOT ABSOLVE THE CLIENT FROM THEIR RESPONSIBILITIES IN REGARDS TO HEALTH & SAFETY AND CDM REGULATIONS.
6. FOR SECTION LOCATIONS, REFER TO STANTEC DRAWINGS 332612639-STN-17-XX-DR-C-0101 & 332612639-STN-17-XX-DR-C-0102
7. PAVEMENT DESIGNS SHOWN ARE TYPICAL AND INDICATIVE ONLY. FINAL FOUNDATION DESIGNS ARE TO BE CARRIED OUT BY THE CONTRACTOR FOLLOWING A DETAILED GROUND INVESTIGATION. ALL DIMENSIONS AND LEVELS ARE TO BE VERIFIED ON SITE PRIOR TO CONSTRUCTION.

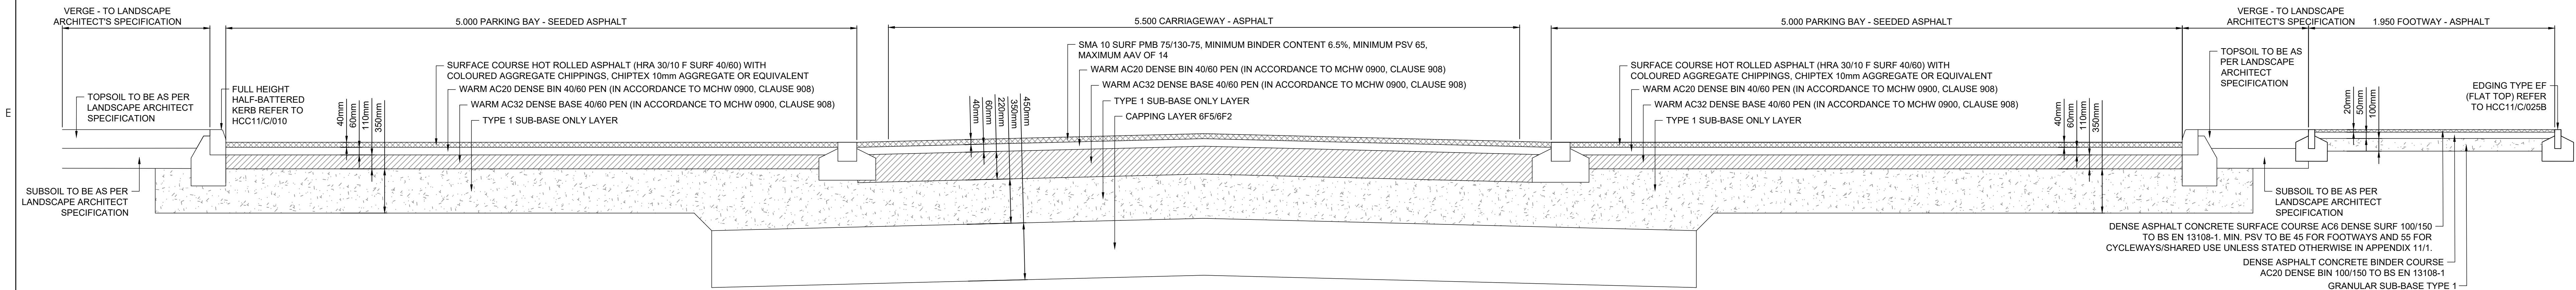

02 MASTERPLAN LAYOUT UPDATED AND CROSS SECTIONS AMENDED TO SUIT	LG	DH	2025.12.09	
01 FIRST ISSUE	LG	DH	2025.11.11	
Issued/Revision	By	Appd	YYYY.MM.DD	
	LG	JLW	DH	2025.12.10
	Dwn.	Dsgn.	Chkd.	YYYY.MM.DD

Issue Status

SS - FOR REVIEW AND ACCEPTANCE

This document is suitable only for the purpose noted above. Use of this document for any other purpose is not permitted.

Client/Project Logo



Client/Project
ONE HORTON HEATH

EASTLEIGH BOROUGH COUNCIL

Title
THE FOLDS (PLOT 11)
PROPOSED CROSS SECTIONS

(SHEET 2 OF 2)

Project No.

332612639

Revision

P02

Drawn No.

332612639-STN-17-XX-DR-C-0132

A0 Scale

1:20