


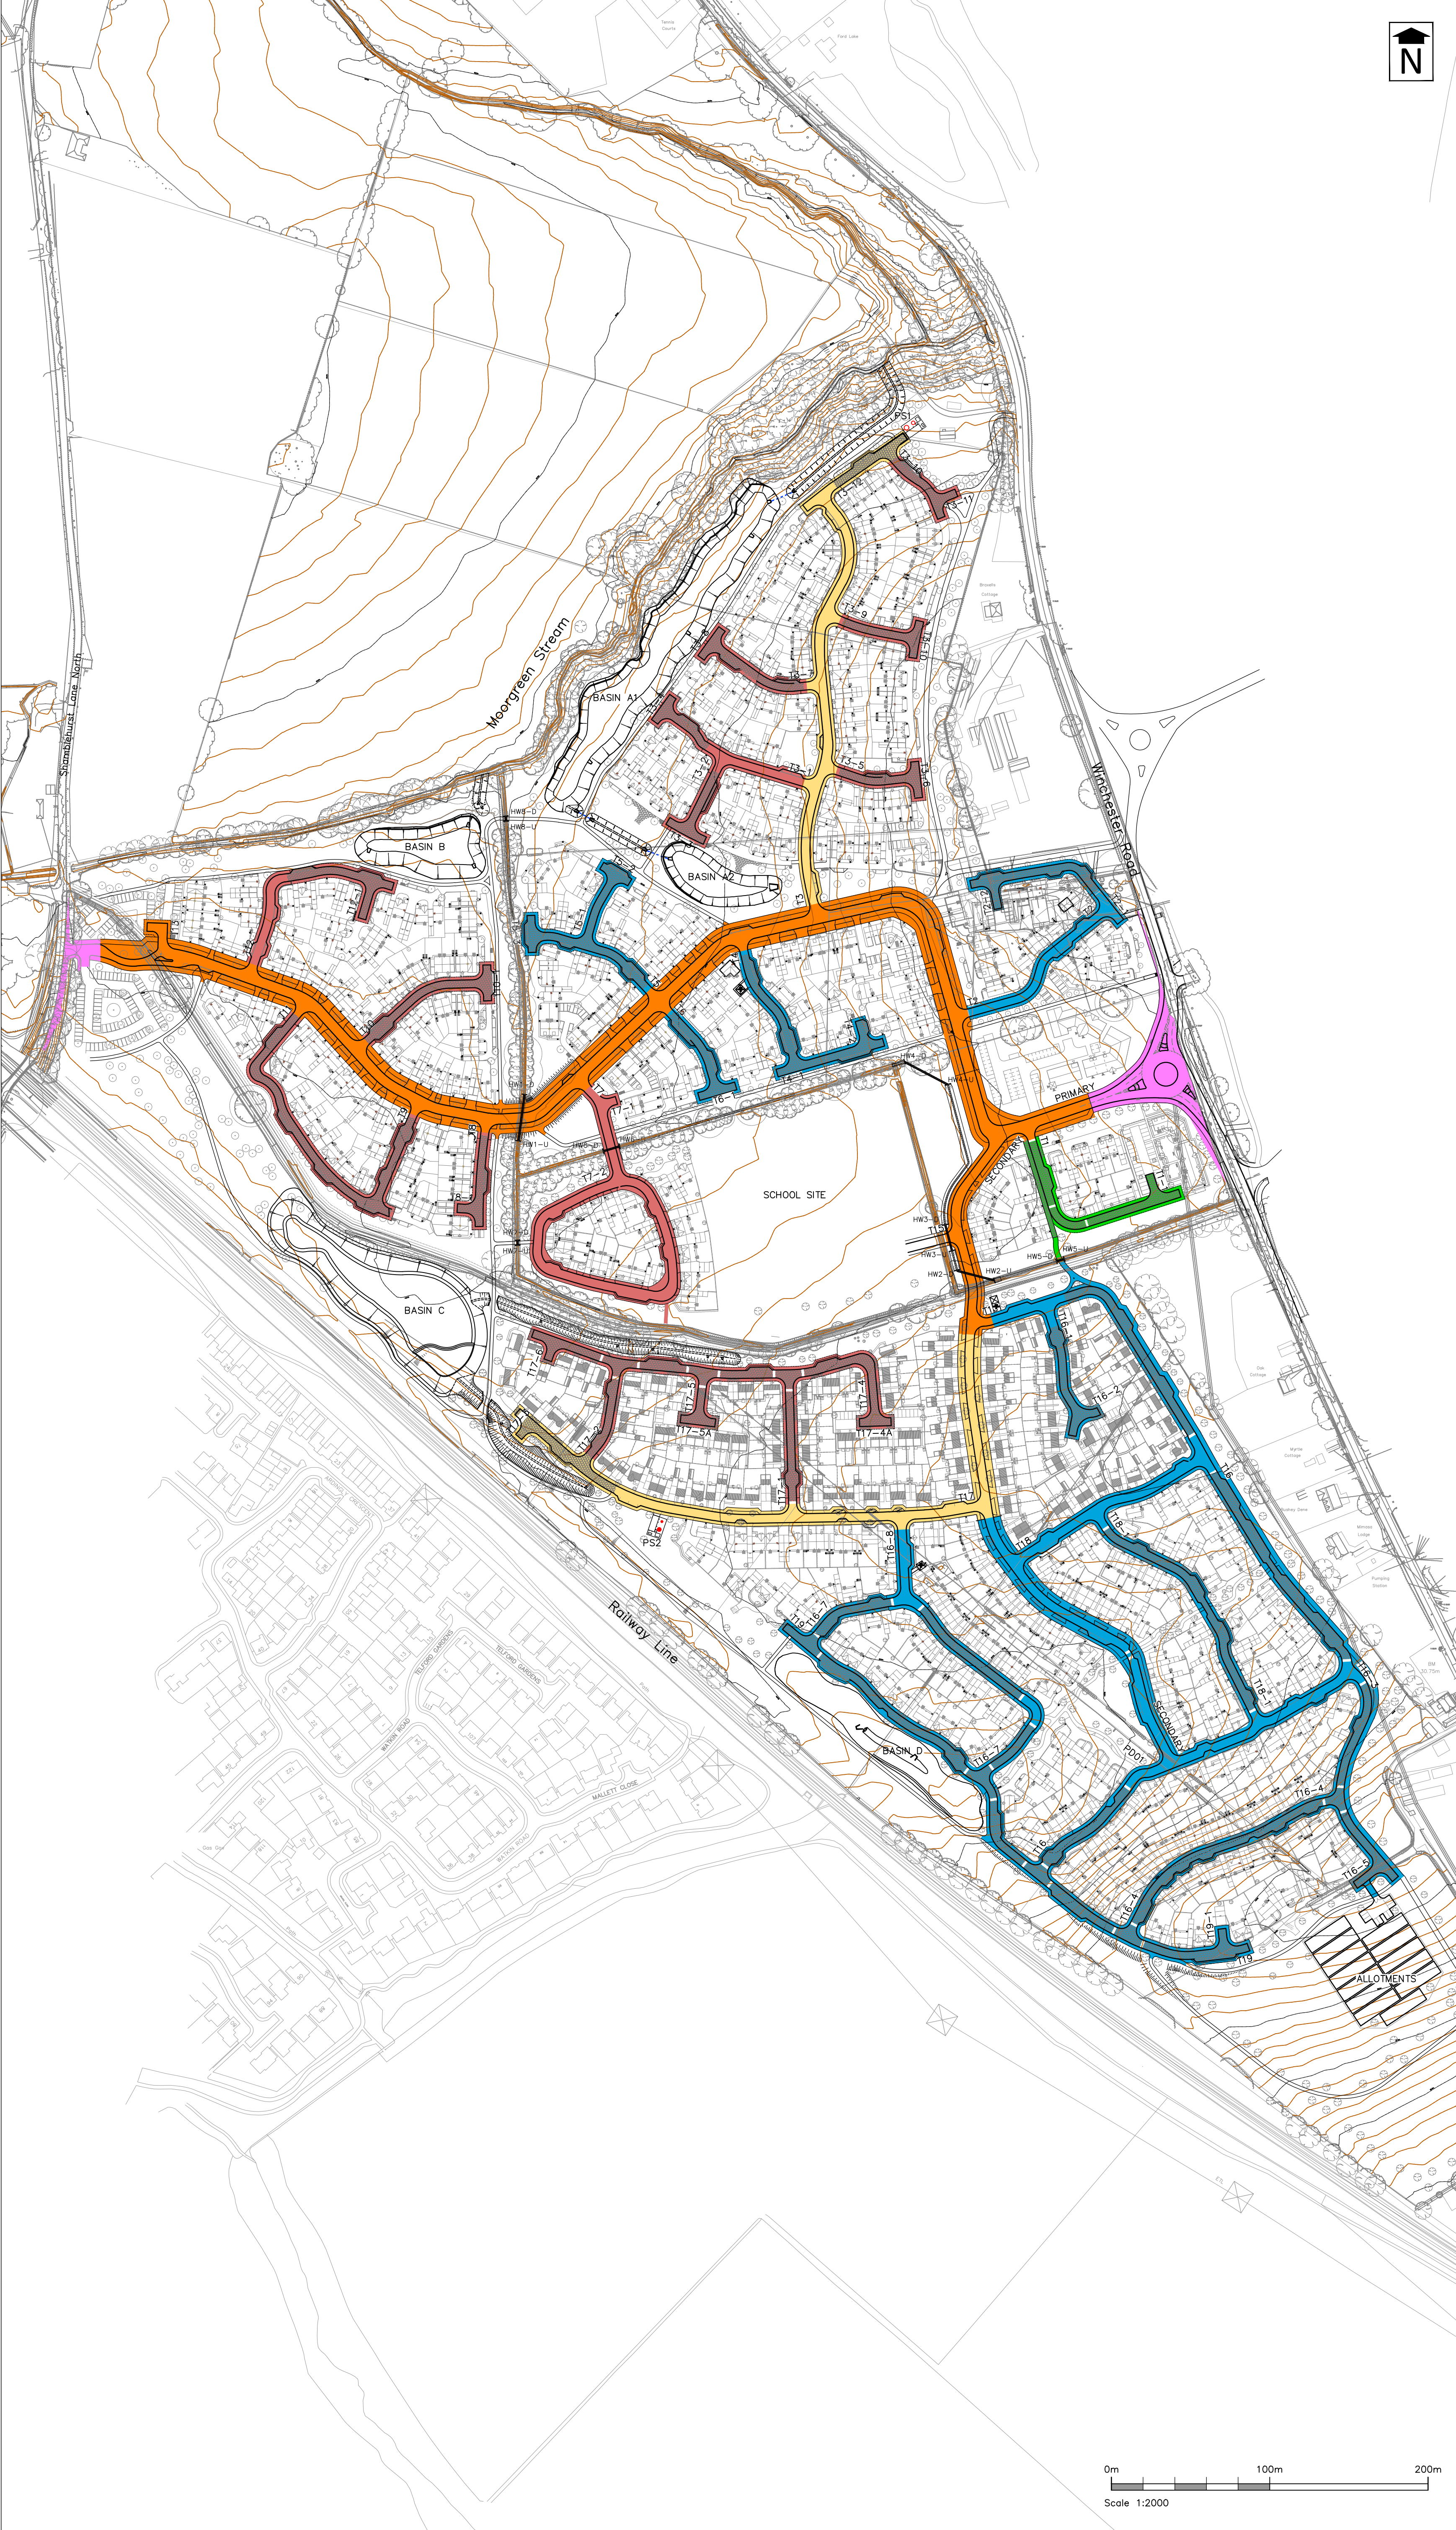

Stratton Park House, Wanborough Road
Swindon, SN3 4HG

Telephone
01793 828000

Website
www.pfapl.com

NOTES

1. Drawing based on Topographical Survey by Anthony Brookes Surveys Ltd, drawing number A258/7834/1 dated June 2014.
2. On-site road layout based on AAP Architecture's Drawing Number P1388.02 Revision ZL dated 19 May 2019.
3. The works shown on this drawing could affect Statutory Undertaker's apparatus and the Contractor is required to verify the location and depth of all such apparatus prior to commencement of the works and to take any precautions necessary when working in the vicinity of any such apparatus.
4. All adoptable highway works to be in accordance with the Hampshire County Council's 'Companion Document to Manual for Streets' and the Specification for Highway Works (SHW) November 2009 as amended published by The Stationary Office.
5. THIS DRAWING IS SUBJECT TO TECHNICAL APPROVALS.

ADOPTION KEY

- Joint Adoptable Area (to be adopted by HCC)
- Miller Adoptable Areas (to be adopted by HCC)
- Miller Management Company Areas
- Bellway Management Company Areas
- Joint Management Company Areas
- S278 Areas

Rev	Date	Description	Drawn	Check
#	21/02/22	First Issue.	DRB	CI

Status

FOR INFORMATION

Client



Project

Boorley Gardens
Winchester Road
Hedge End

Drawing Title

Adoptable Areas Plan

Drawing No.

M434/41

Date: February 2022 Scale: 1:2000 @ A1
E-Mail: dbrock@pfapl.com