
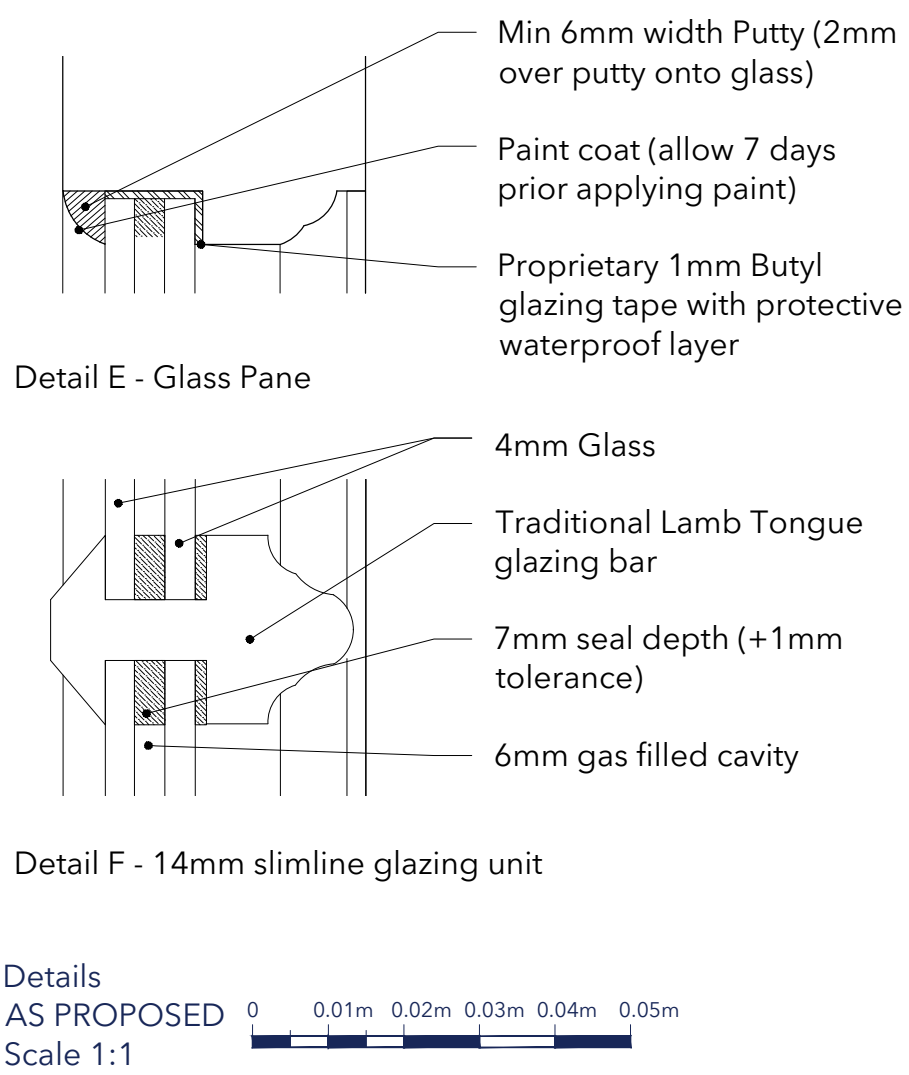
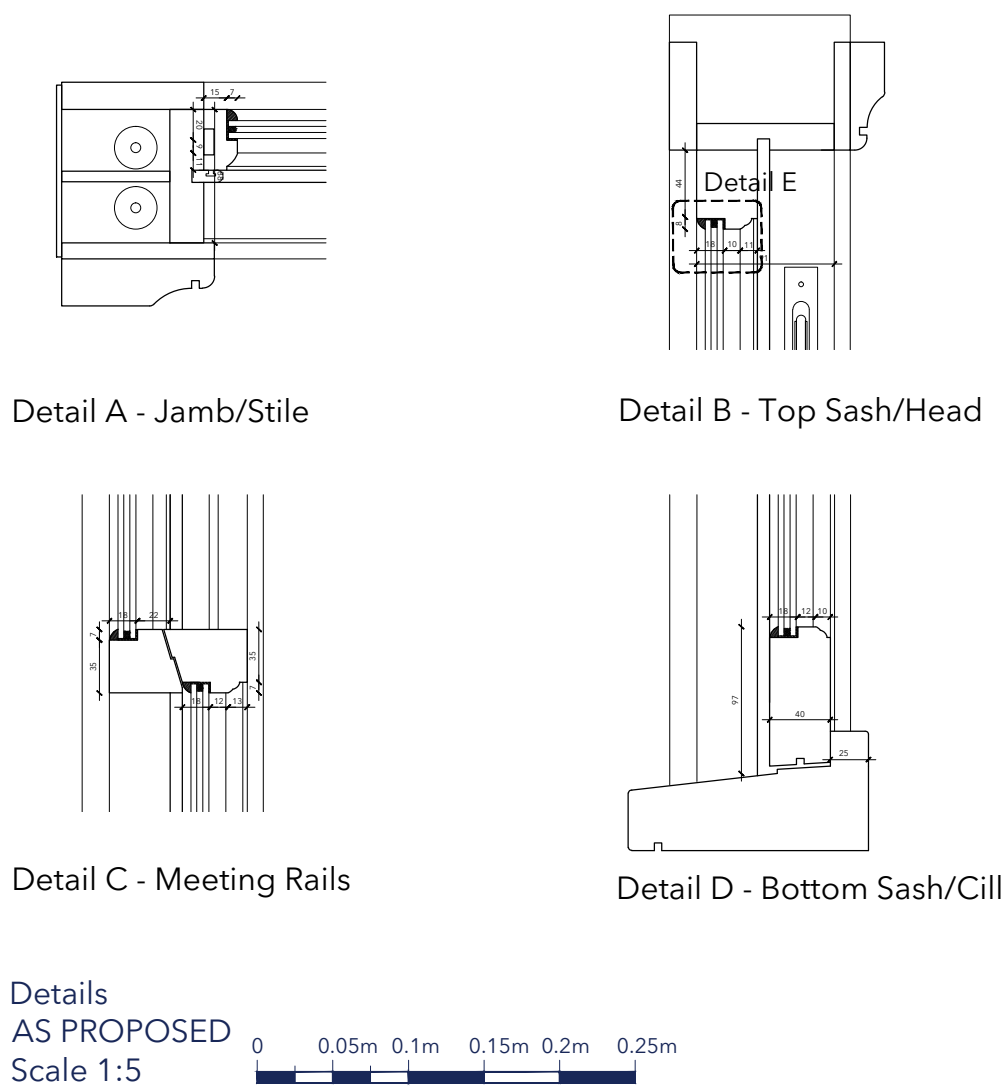
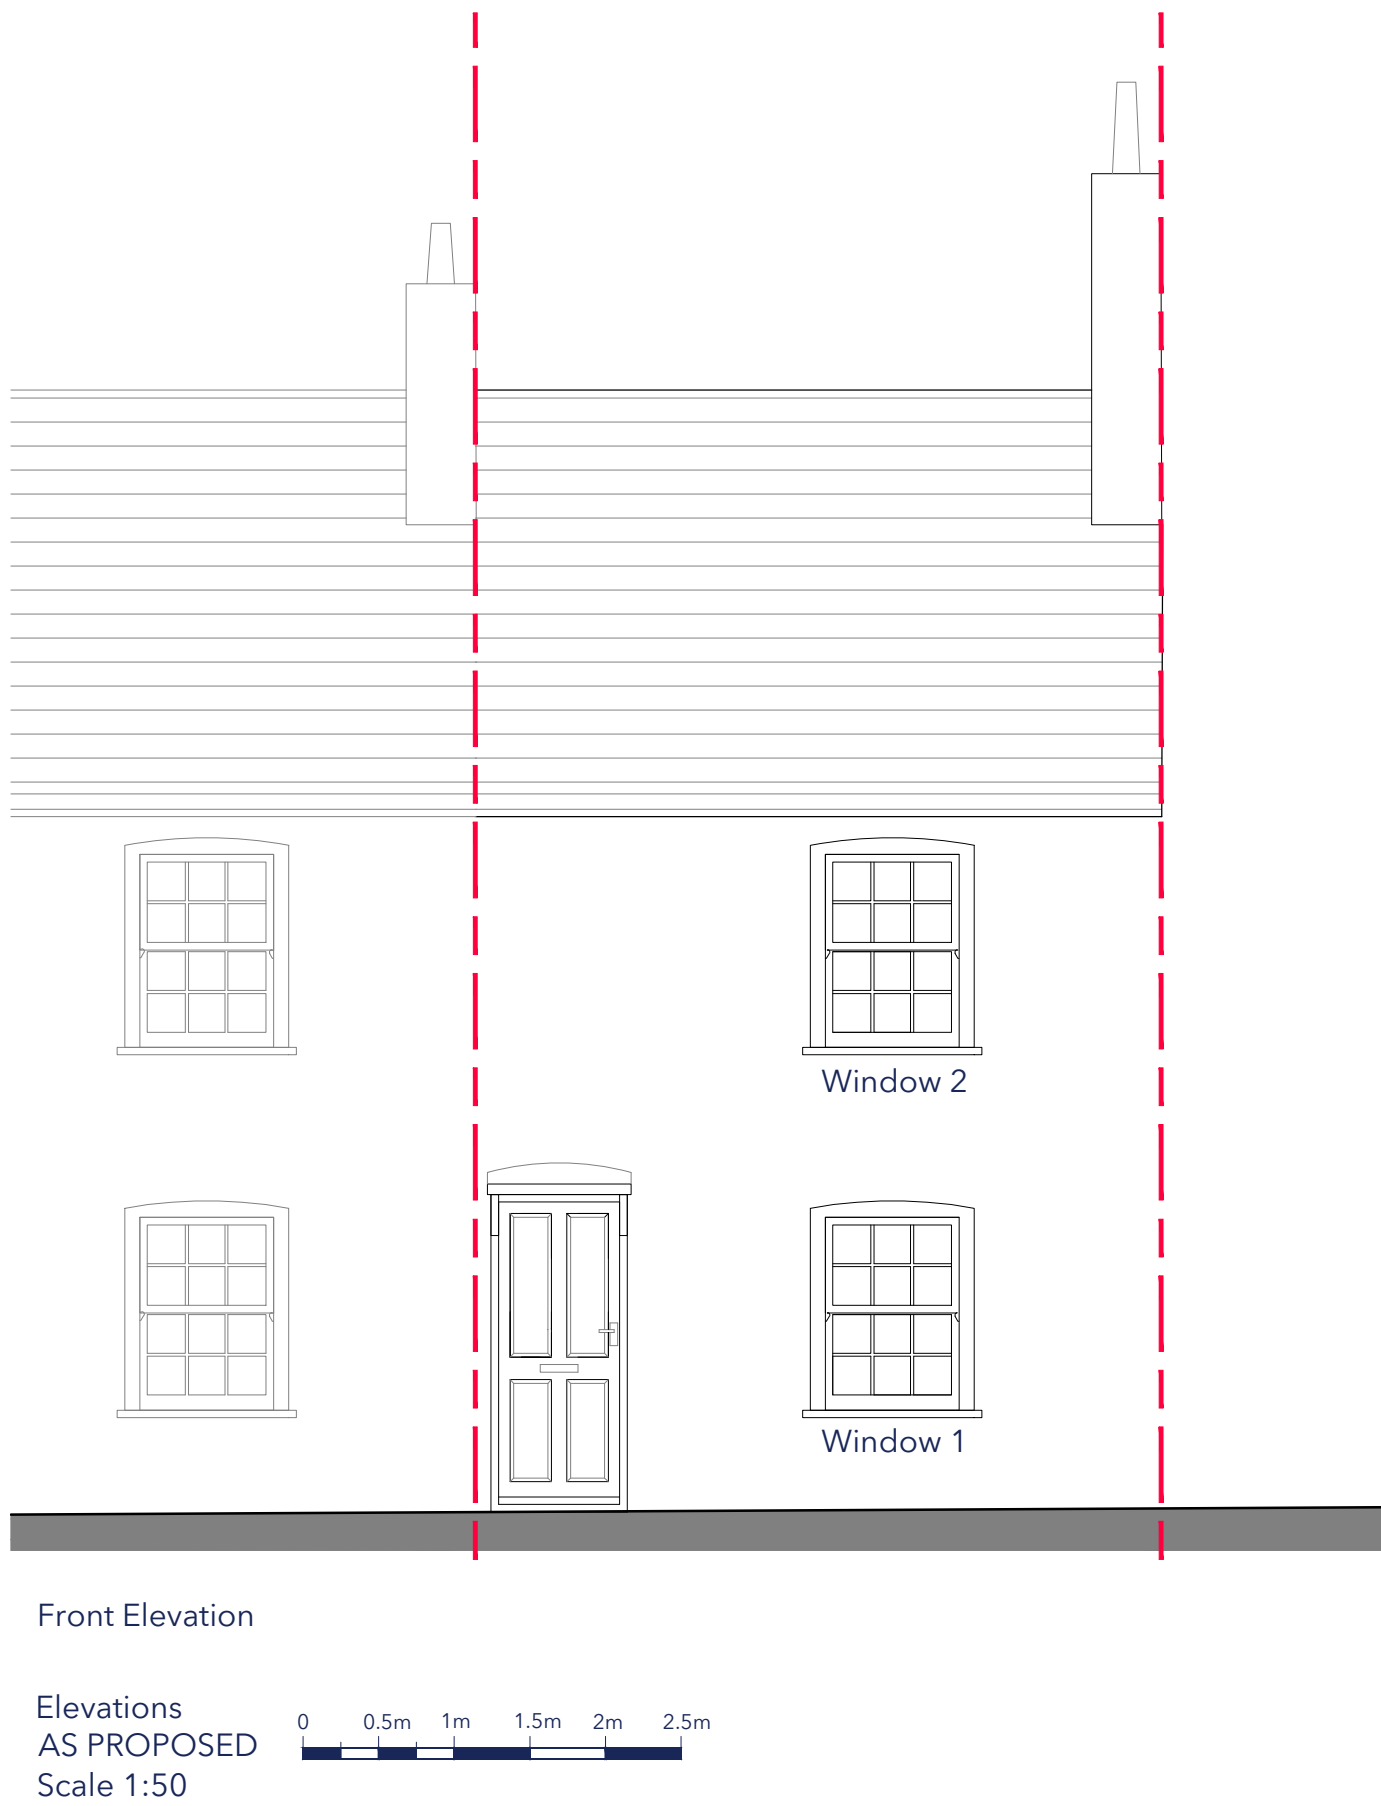
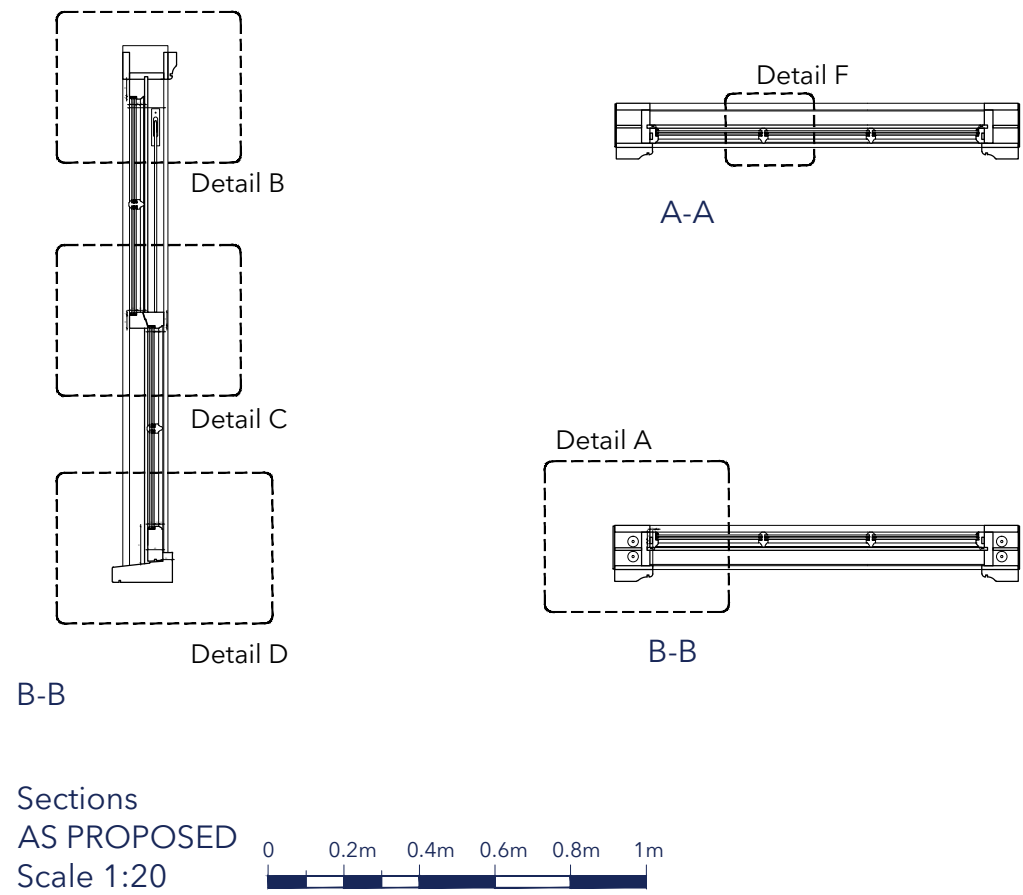
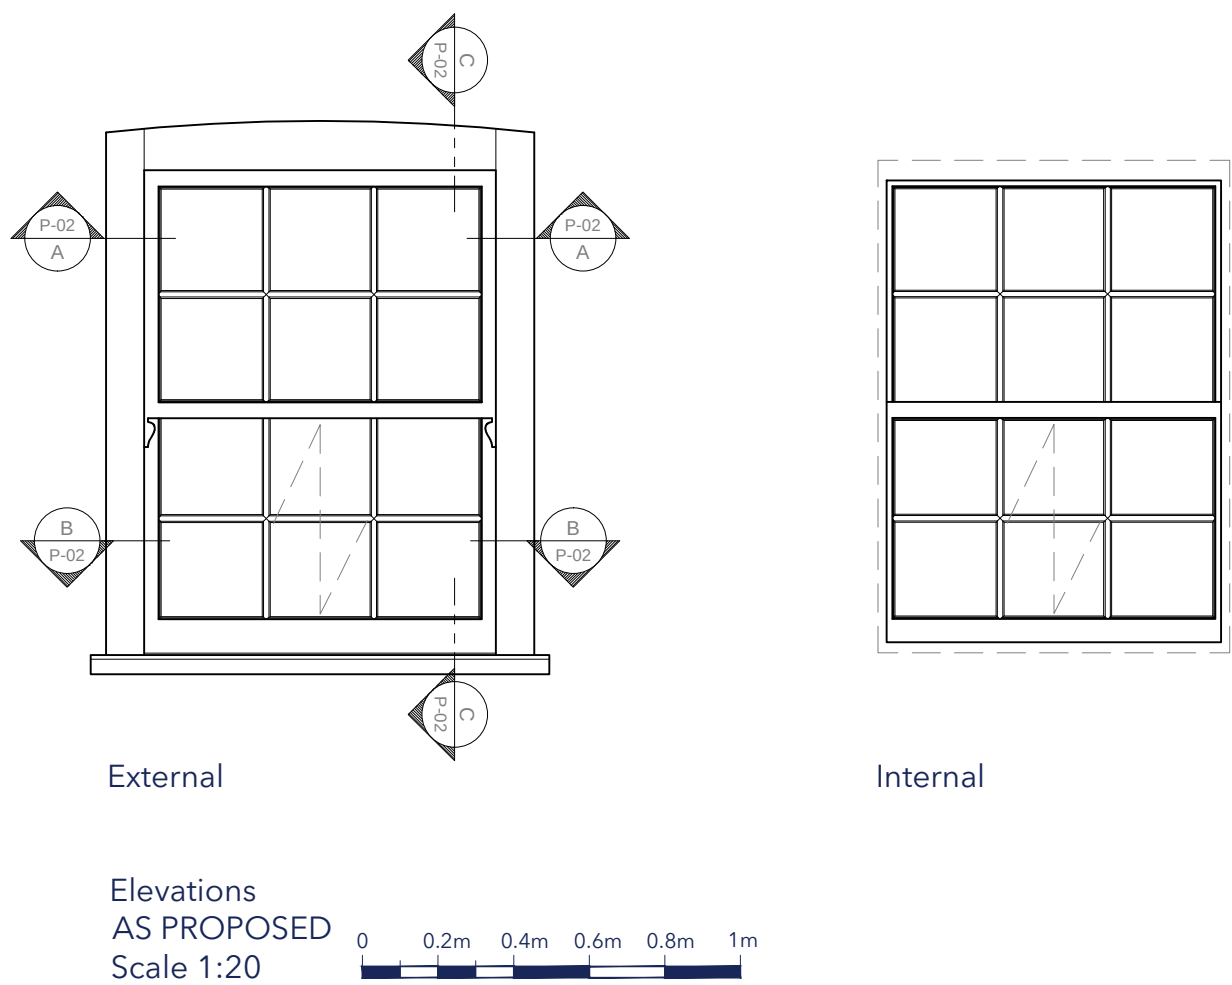


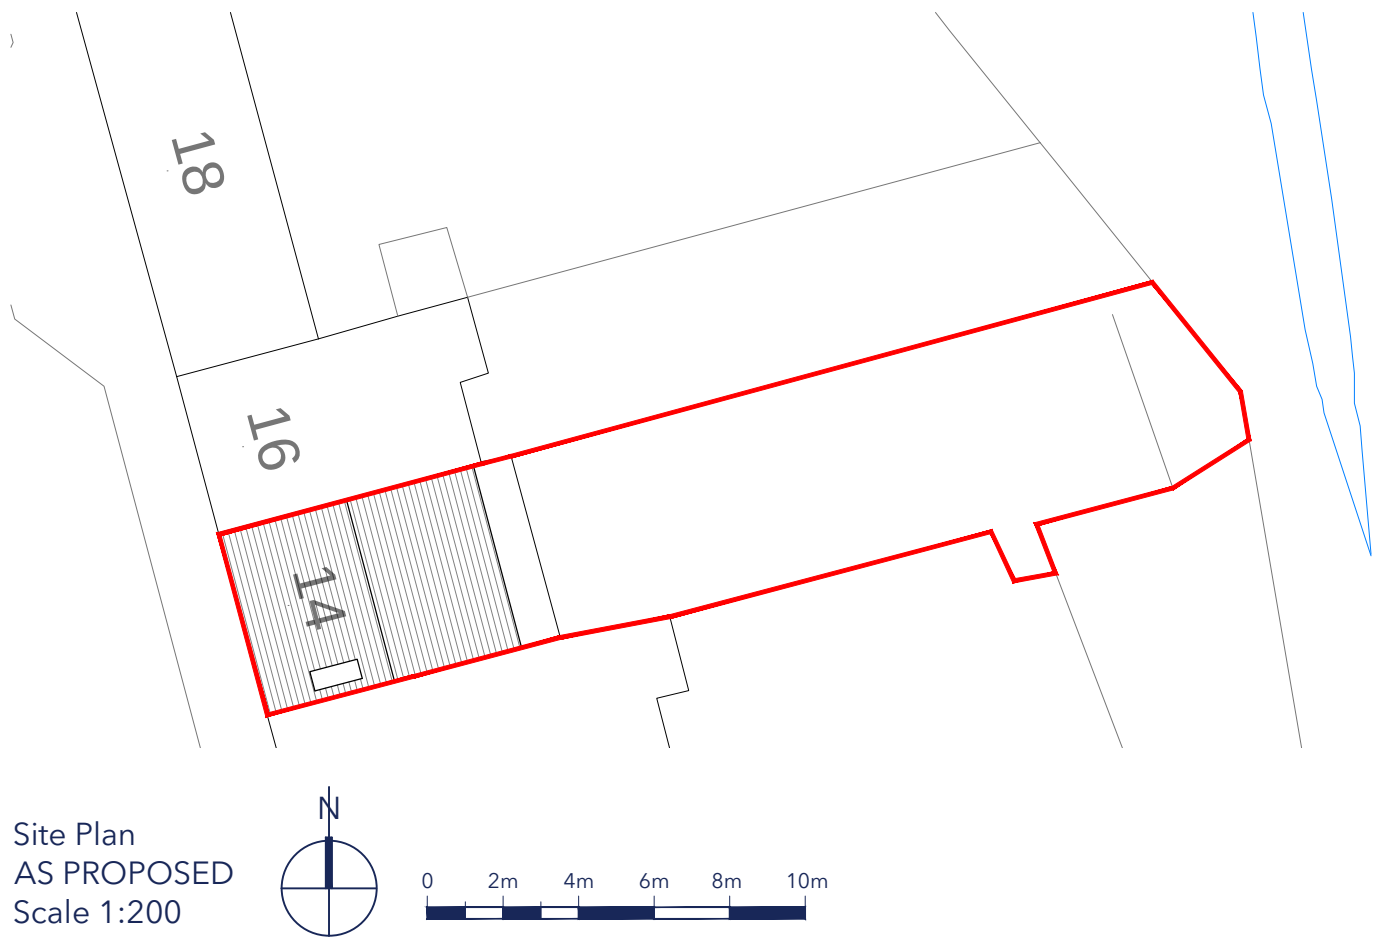

B	Heritage Officer Amends.	15.12.25
A	Heritage Officer Amends.	03.12.25
No.	Description	Date

studio

t. 02382 542011
e. info@rs-studio.co.uk
w. www.rs-studio.co.uk

Drawing Title:
Windows
AS PROPOSED

Project Title:
14 Satchell Lane
Hamble-le-Rice
SO31 4HE

Drawing No.:

1889-P-02

Date: October 2025

Scale: Various

Drawn: RS

Checked: -

This drawing is the copyright of the company and must not be reproduced or used without permission. Annotated dimensions are to be taken in preference to scaled dimensions and site dimensions must be checked before work is commenced