


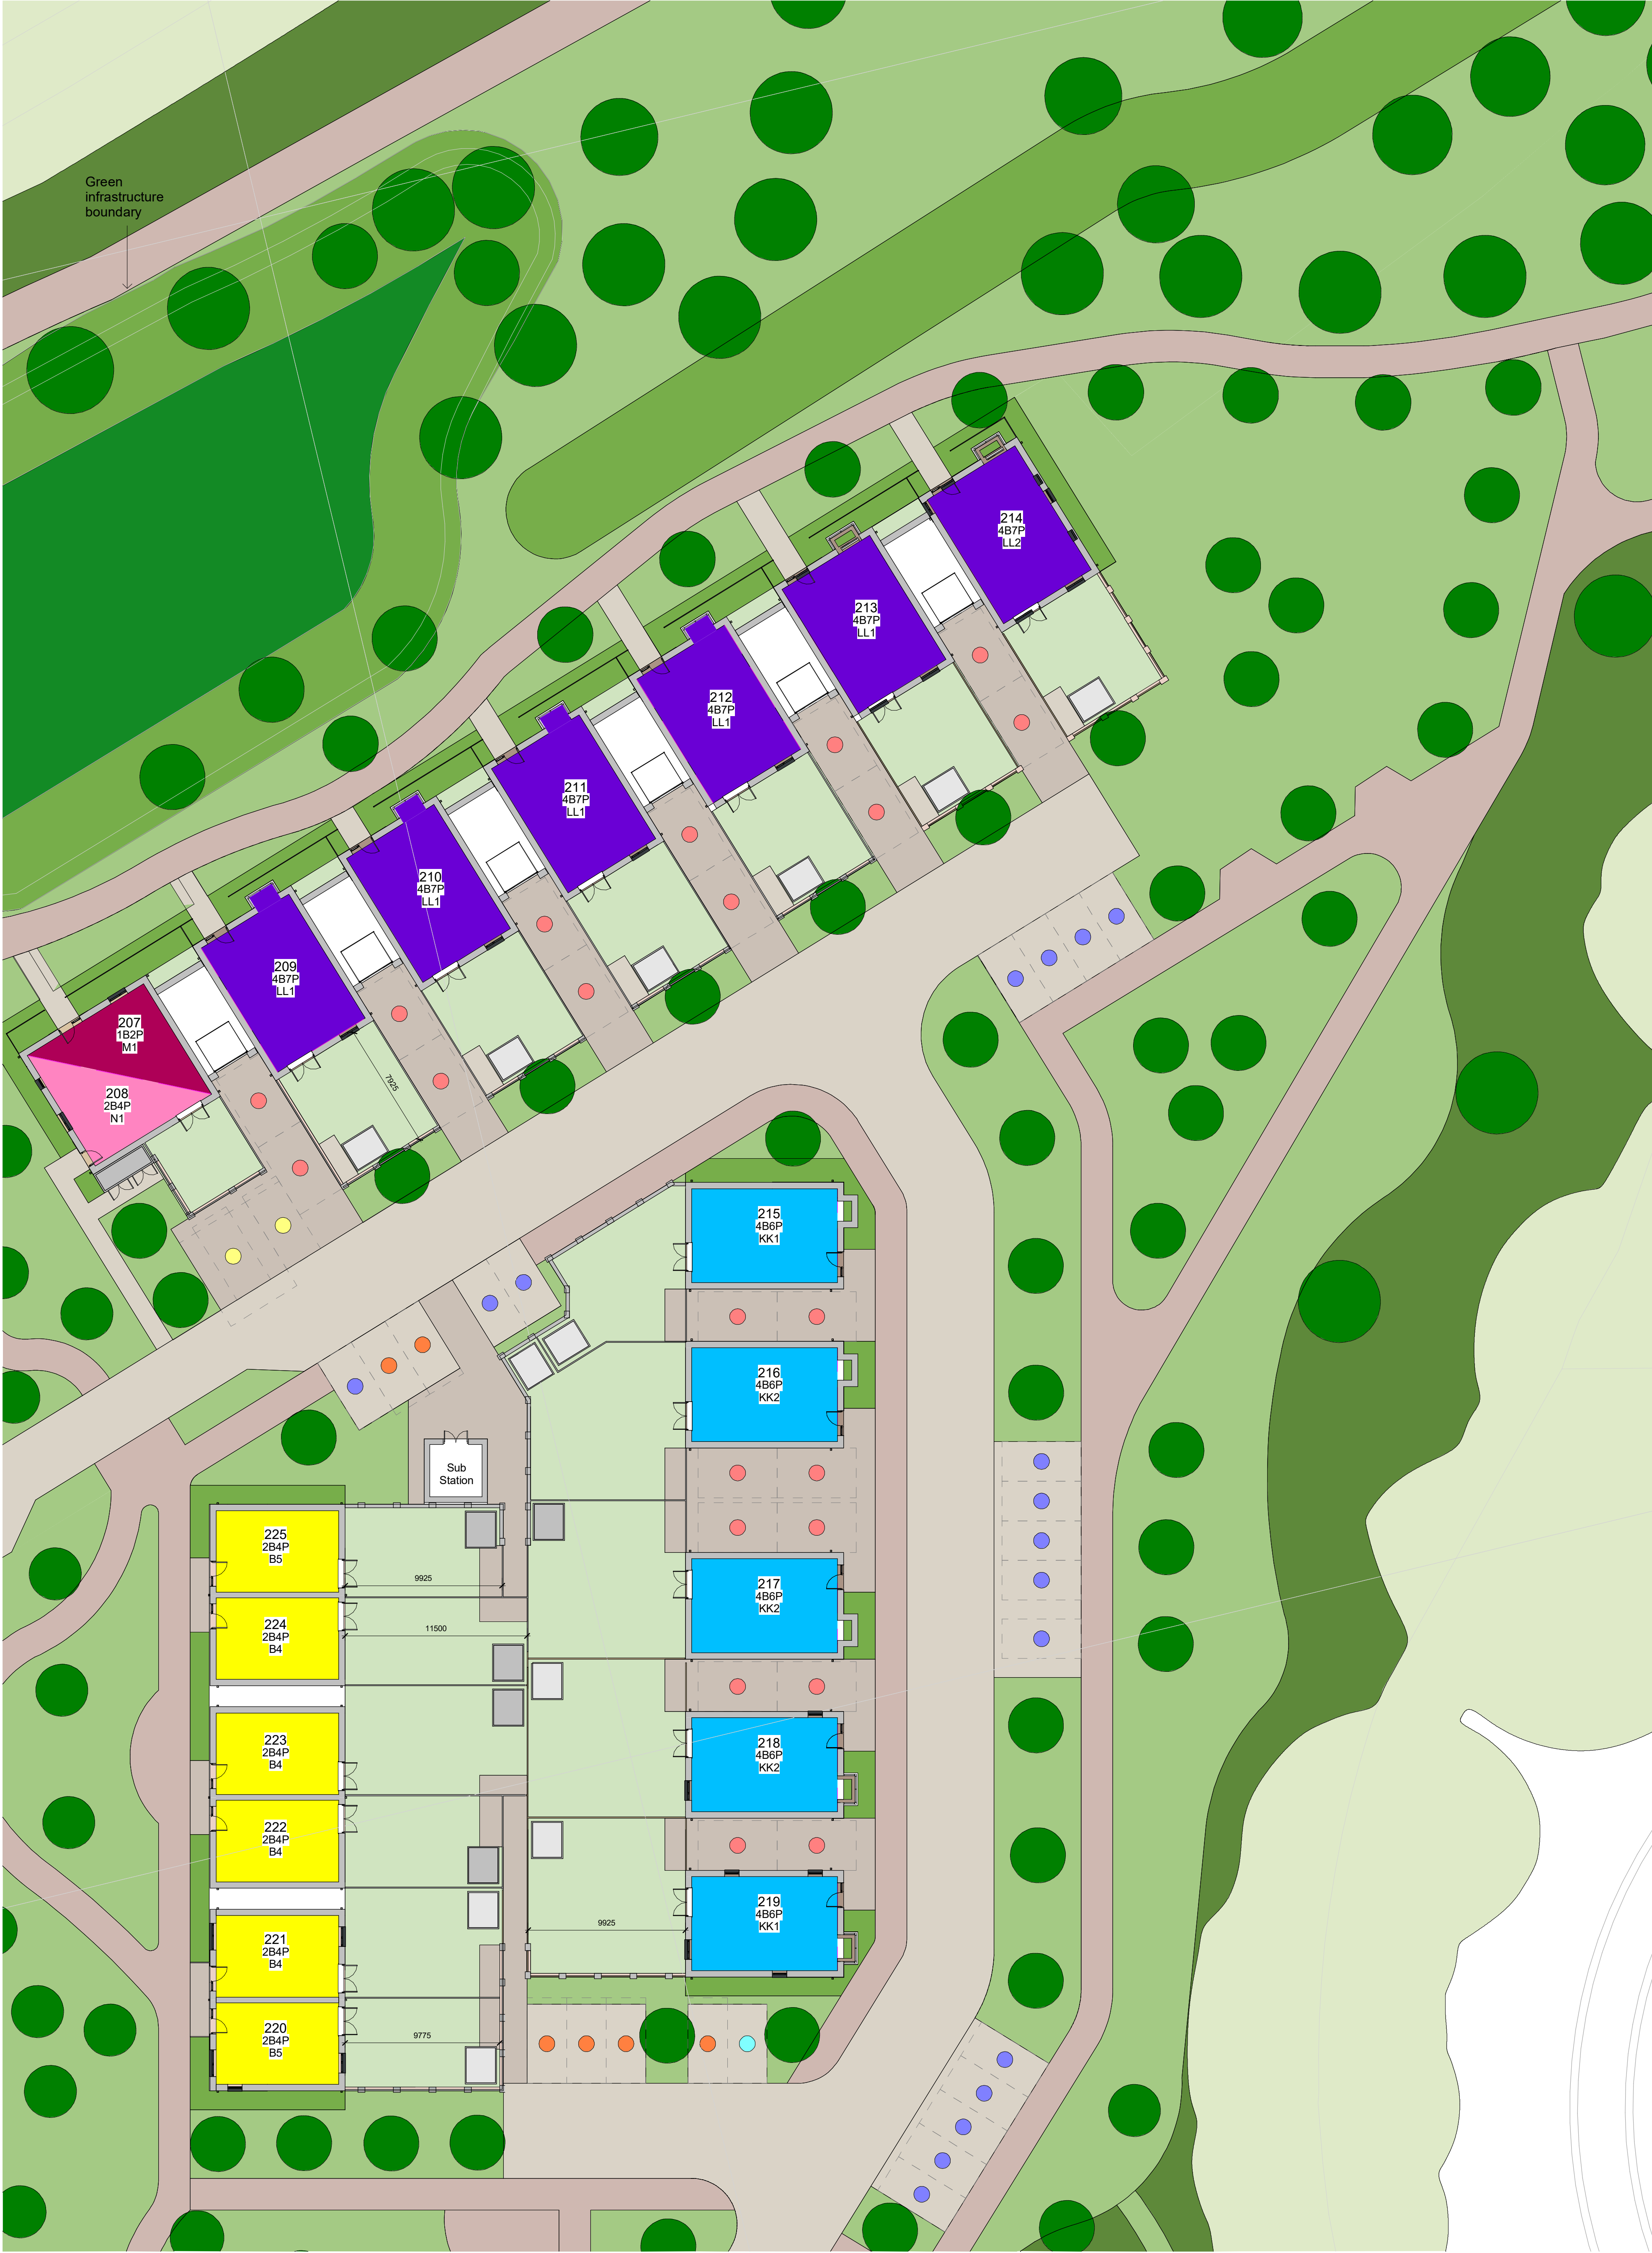

1 The Homestals 02
1 : 200

Notes

All drawings to be read in conjunction with specialist consultant, designer and engineer drawings. Refer to Civil, highway and landscape architects drawings for more detail.

Graphics shown outside of RM application site boundaries are for illustrative purposes only. See relevant planning application for information.

For House Types Plans and Elevations refer to 2100 series.

For Apartment Plans and Elevations refer to 2120 series.

NB. Furniture and equipment layouts, where shown, indicative only.

House Types

- House Type B 2B4P
- House Type C 2B4P
- House Type F 3B4P
- House Type J 4B6P
- House Type KK 4B6P
- House Type LL 1-4 4B7P
- House Type M 1B2P
- House Type N 2B4P
- House Type NN 1-7 3B6P
- House Type O 2B4P
- Apartment Blocks

Parking

- On-Plot Parking (Houses)
- Allocated Parking (Houses)
- Allocated Parking (Apartments)
- Unallocated Parking
- Car Club

Key Plan



Issue	Date	Notes
P01	22.10.25	Draft Planning Issue
P02	07.11.25	Draft Planning Issue
P03	17.11.25	Planning Issue 01
P04	09.12.25	Planning Issue
P05	11.12.25	Planning Issue

Drawn	Chkd
APLB	APLB
APLB	APLB
APLB	APLB
APLB	APLB

Project
OHH - Holme and Homestals
EBC & Stantec

Drawing
The Homestals Zone 02 Plan


Scale
1 : 200

Status
A3 - Planning

Originator_Zone_Level_Type_Role_Number
PLB- 14- 02- DR- A- 2012



Revision
P05

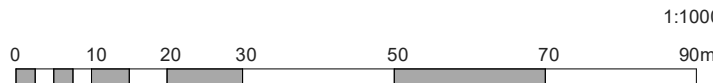

APLB Job n°
3423

© ArchitecturePLB
For CDM information refer to the ArchitecturePLB Hazard Elimination and Residual Risk Register. Notes on this drawing refer only to items where a Residual Risk can be clearly linked to a specific item. As recommended within 'ACoP-Managing Health and Safety in Construction', notes do not include generic risk information which must be considered by the relevant contractor.

First Floor Sunley House
40, Jewry Street
Winchester SO23 8RY
Telephone 01962 842 200

www.architectureplb.com

