


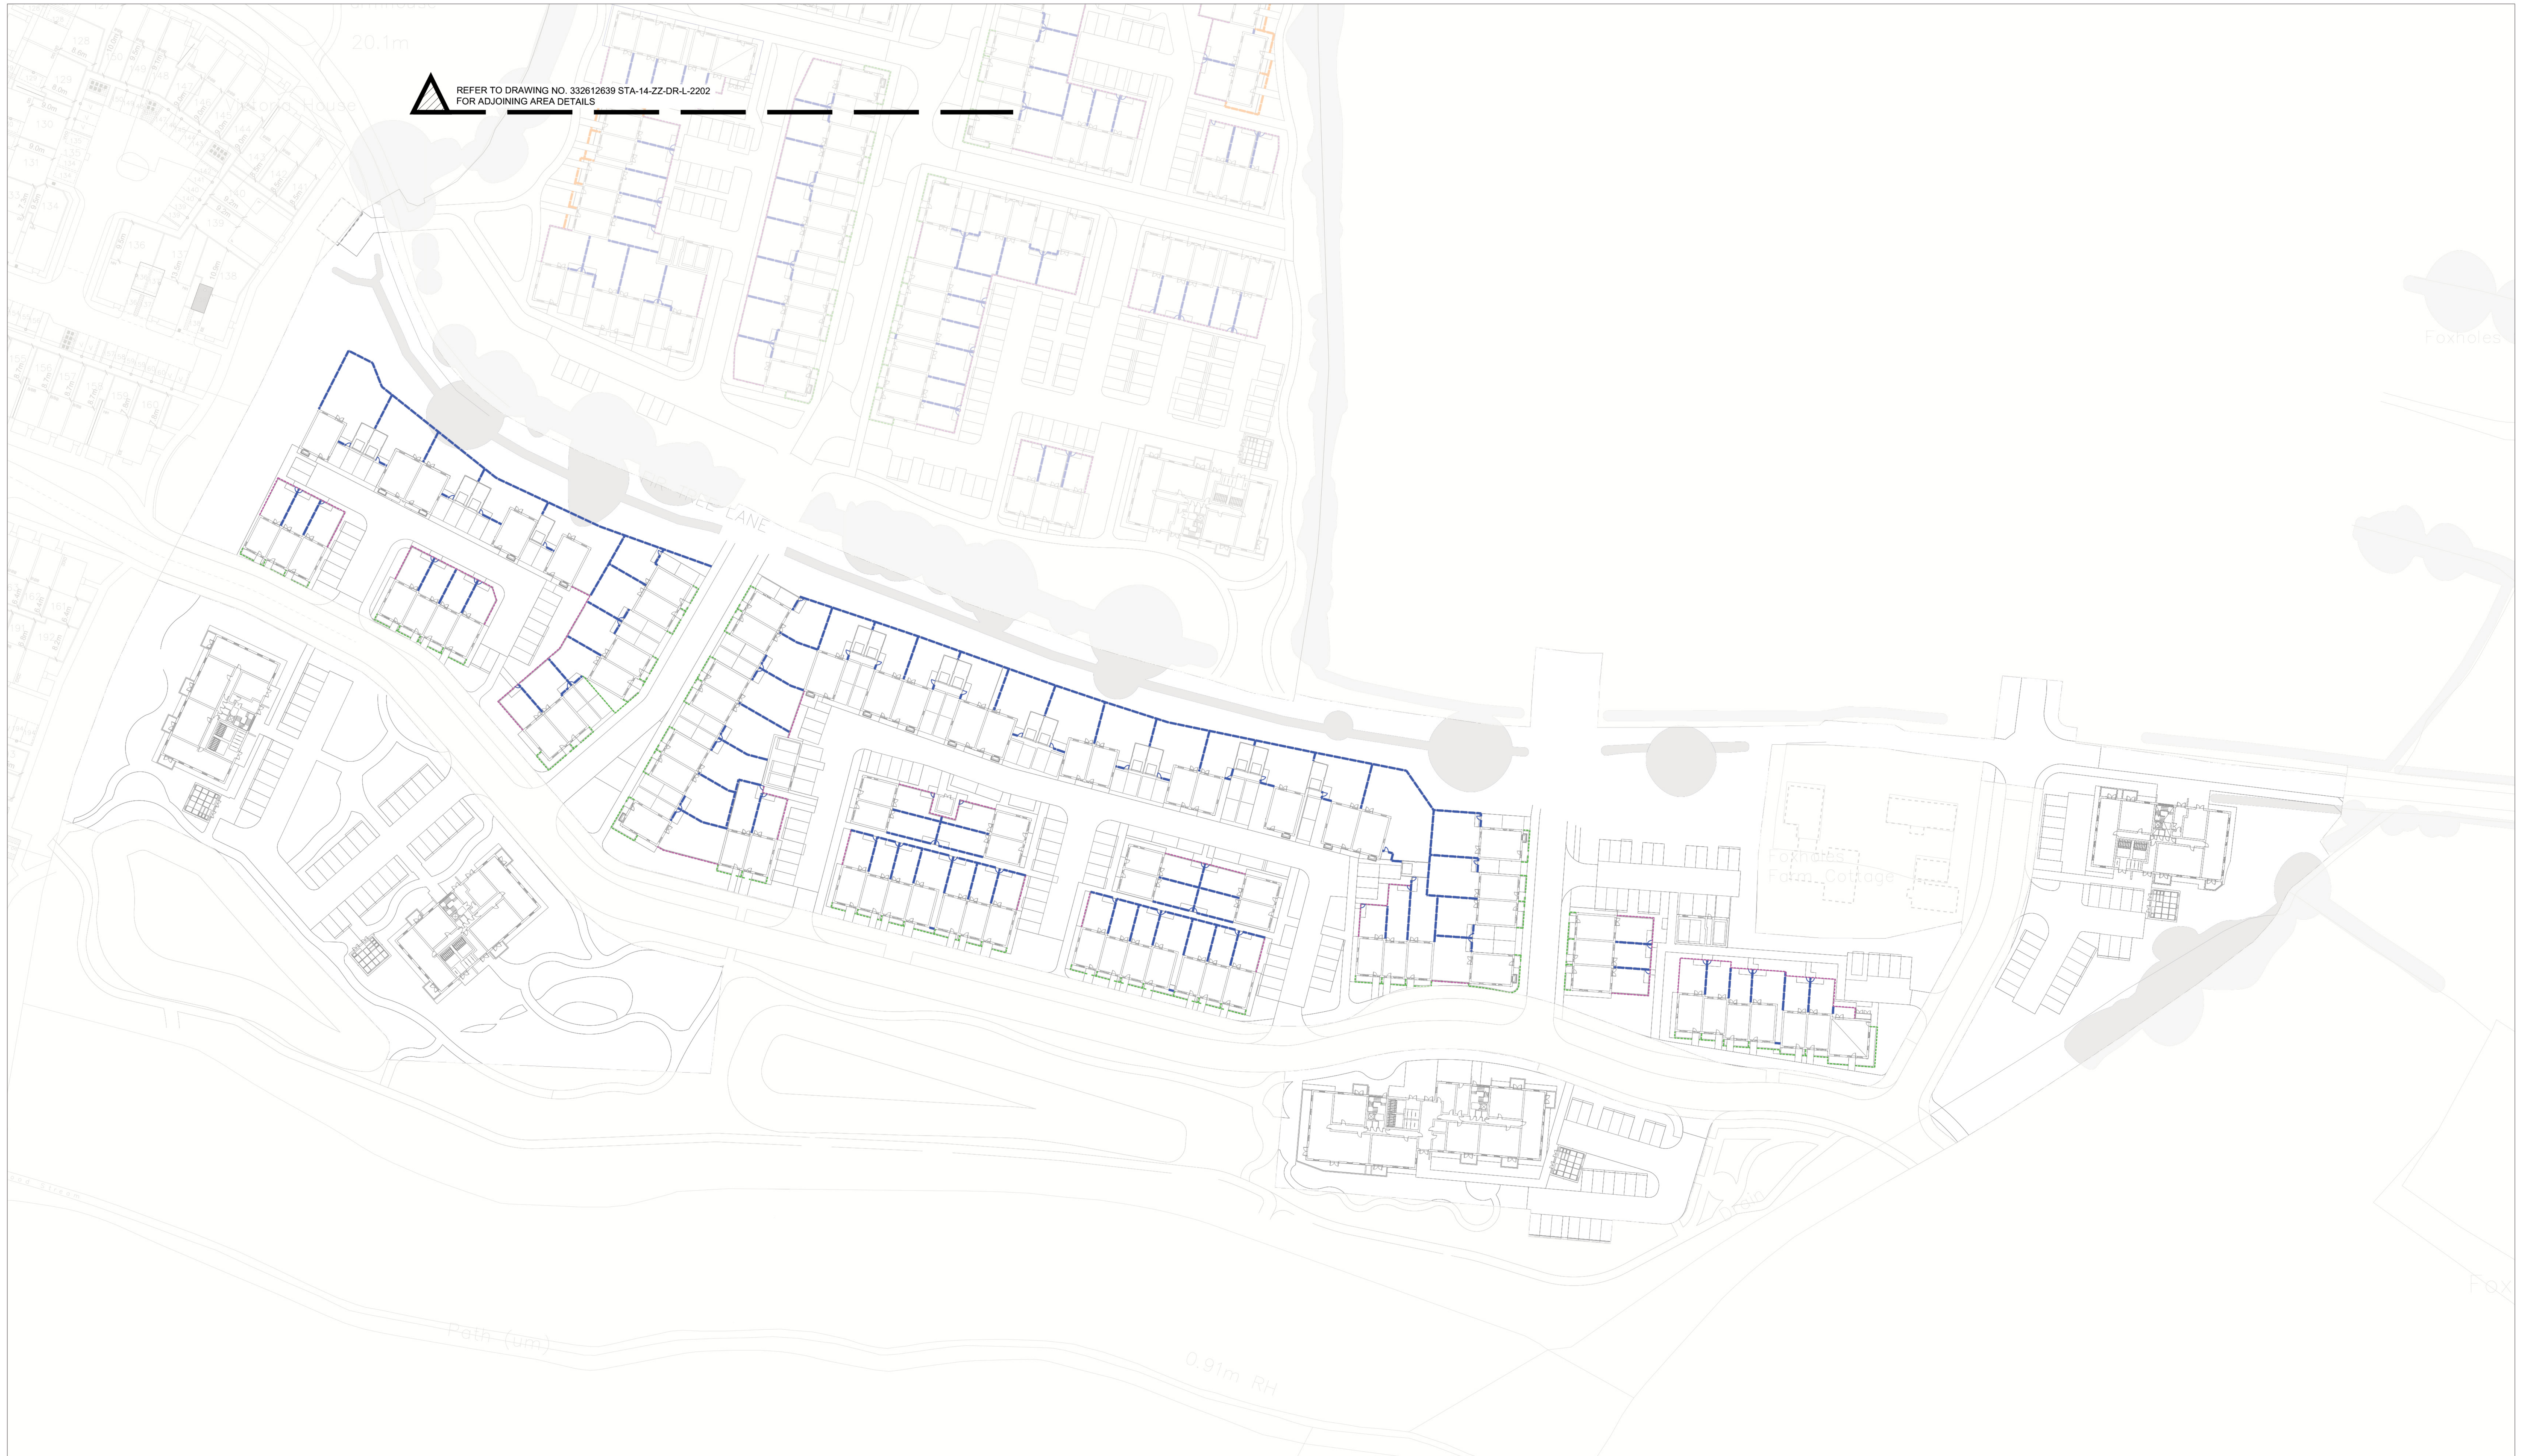

LEGEND

BOUNDARIES - FENCING

- FENCING: CLOSE BOARD
Timber fence 1.8m high to back gardens.
Gates to match.
- FENCING: RAILINGS
Metal railings 0.9m high to front gardens.
Gates to match.

BOUNDARIES - WALLING


- WALLING: HALF HEIGHT BRICK WALL
Brick faced 900mm high wall to front gardens and
gateway with piers. Including gates.
- WALLING: HALF HEIGHT BRICK WALL &
COMPOSITE FENCE
Brick faced 900mm high wall to side and back gardens
with piers and gateways. Including gates.

NOTE:

DRAWING BASED ON THE FOLLOWING
INFORMATION:

ARCHITECTS
PLB 'Proposed Masterplan' DRAWING No.
PLB-ZZ-ZZ-M3-A-1021-P2
- All plot layouts & boundaries.

FOR DETAILED LANDSCAPE PROPOSALS &
PLANTING PLEASE REFER TO DRAWING NO.
332612639 STA-13-ZZ-DR-L-2003

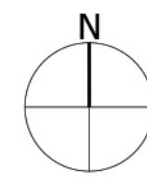

PLANNING ISSUE

Project
One Horton Heath
Holme & Homestall

Drawing Title
Landscape Boundary Treatments:
Holme

Date 12.12.25 Scale 1:500 @A0 Drawn by LA Check by RMcW
Project No 332612639 Drawing No STA-13-ZZ-DR-L-2203 A
Revision



Stantec UK Limited
101 Victoria Street
Bristol
BS1 6NU
T: 0117 929 9677



stantec.com/uk