


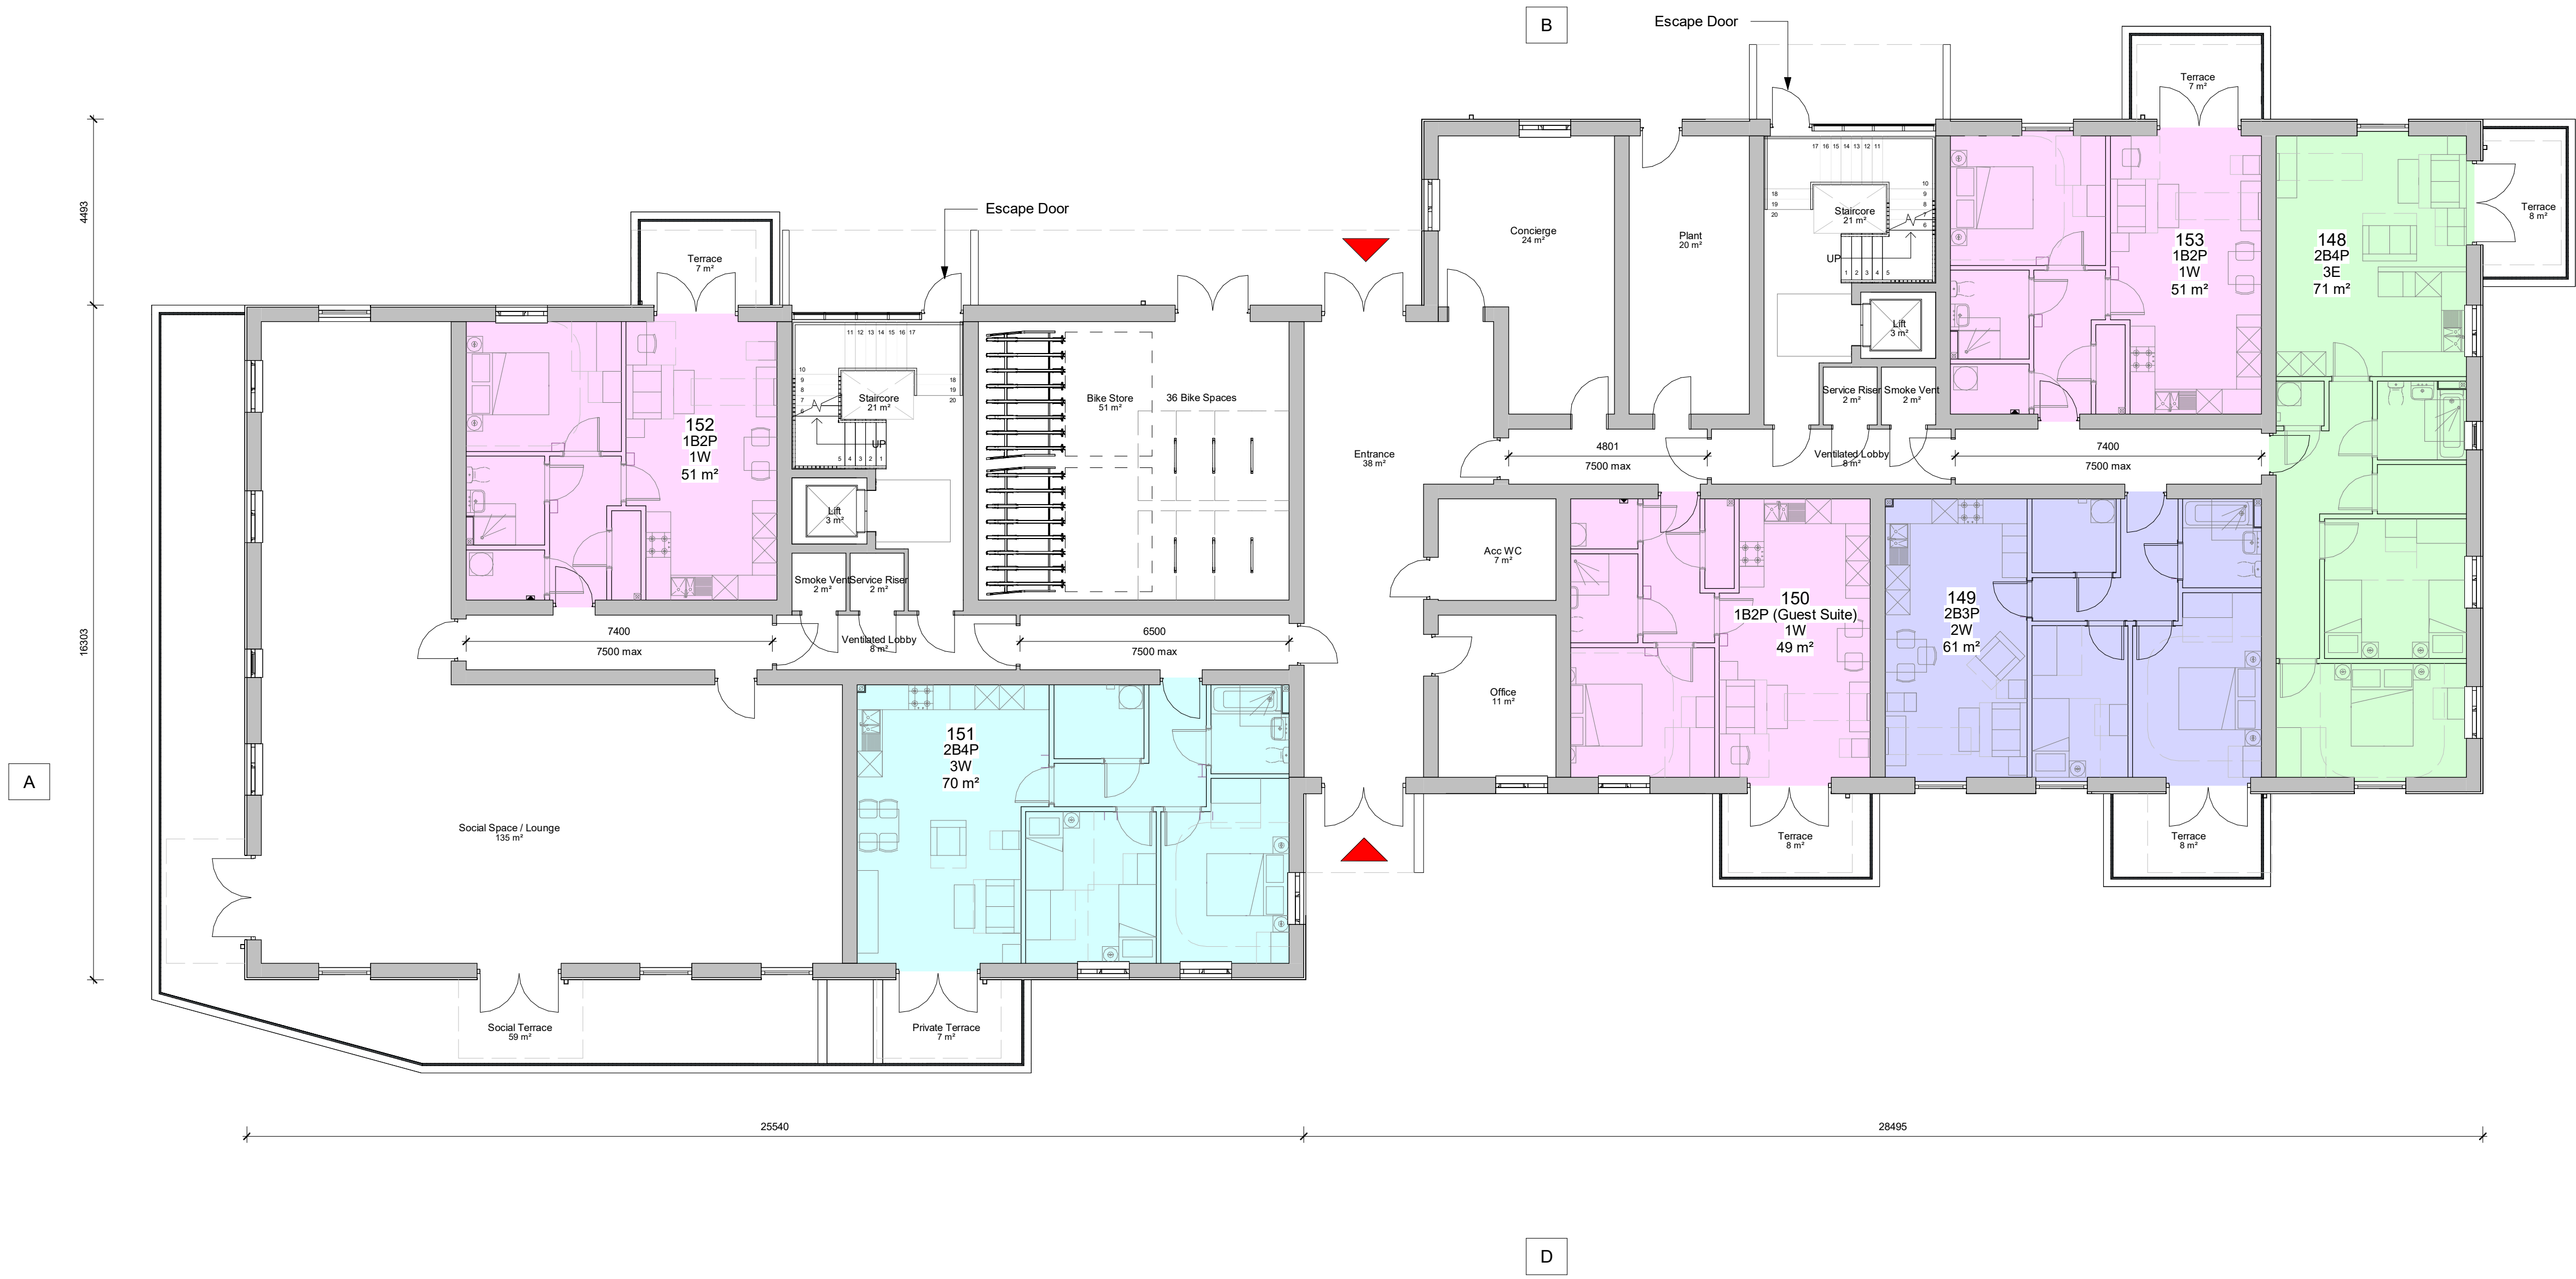

1 Ground Floor Apartment Block 05 (Later Living)

Apartment Block 05 - Accommodation Schedule			
Plot Number	Apartment Type	Apartment Size	Area
00 Ground Floor			
148	3E	2B4P	71 m²
149	2W	2B3P	61 m²
150	1W	1B2P (Guest Suite)	49 m²
151	3W	2B4P	70 m²
152	1W	1B2P	51 m²
153	1W	1B2P	51 m²

01 First Floor			
154	3E	2B4P	71 m²
155	2W	2B3P	61 m²
156	3W	2B4P	70 m²
157	3W	2B4P	70 m²
158	2W	2B3P	61 m²
159	3E	2B4P	71 m²
160	1W	1B2P	51 m²
161	1W	1B2P	51 m²
162	1W	1B2P	51 m²
163	1W	1B2P	51 m²

02 Second Floor			
164	3E	2B4P	71 m²
165	2W	2B3P	61 m²
166	3W	2B4P	70 m²
167	3W	2B4P	70 m²
168	2W	2B3P	61 m²
169	3E	2B4P	71 m²
170	1W	1B2P	51 m²
171	1W	1B2P	51 m²
172	1W	1B2P	51 m²
173	1W	1B2P	51 m²

03 Third Floor			
174	3E	2B4P	71 m²
175	2W	2B3P	61 m²
176	3W	2B4P	70 m²
177	3W	2B4P	70 m²
178	2W	2B3P	61 m²
179	3E	2B4P	71 m²
180	1W	1B2P	51 m²
181	1W	1B2P	51 m²
182	1W	1B2P	51 m²
183	1W	1B2P	51 m²
Grand total: 36			


Notes

For Elevation drawings refer to 3423-PLB-ZZ-
ZZ-DR-A-2121

Apartment Types

- Apartment Type 1W 1B2P
- Apartment Type 2W 2B3P
- Apartment Type 3W 2B4P
- Apartment Type 3E 2B4P
- Apartment Type M4-3-1 1B2P
- Apartment Type M4-3-2 2B4P

Key Plan

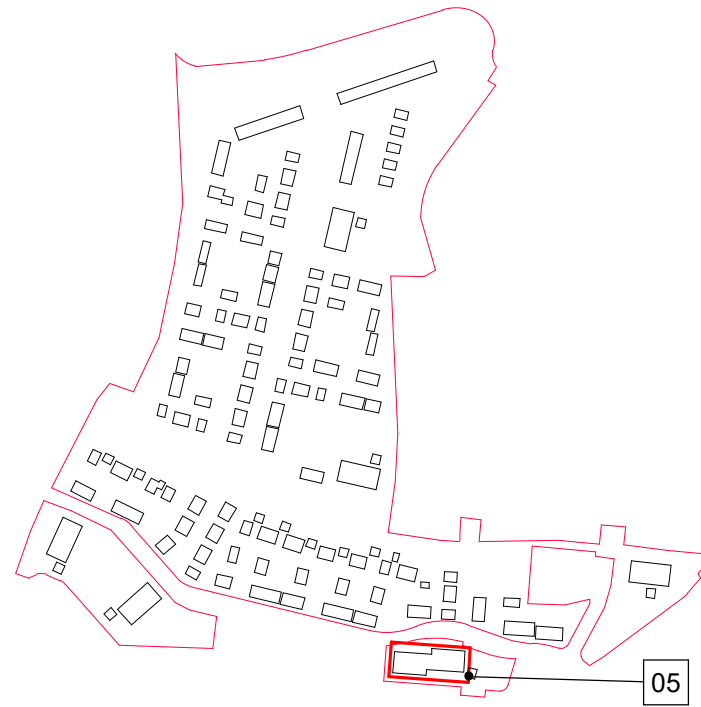

Issue	Date	Notes	Drwn	Chkd
P01	22.10.25	Draft Planning Issue	APLB	APLB
P02	07.11.25	Draft Planning Issue	APLB	APLB
P03	17.11.25	Planning Issue 01	APLB	APLB
P04	27.11.25	North-East Holmstal Layout	APLB	APLB
P05	01.12.25	North-East Holmstal Layout	APLB	APLB
P06	09.12.25	Planning Issue	APLB	APLB
P07	11.12.25	Planning Issue	APLB	APLB

Project
OHH - Holme and Homestal
EBC & Stantec

Drawing
Apartment 05 Ground Floor

Scale
1 : 100

Status
A3 - Planning

Originator_Parcel_Zone_Type_Role_Number
PLB- 13- ZZ- DR- A- 2128

0123579m

APLB Job n°
3423

© ArchitecturePLB
For CDM information refer to the ArchitecturePLB Hazard Elimination and Residual Risk Register. Notes on this drawing refer only to items where a Residual Risk can be clearly linked to a specific item. As recommended within 'ACoP-Managing Health and Safety in Construction', notes do not include generic risk information which must be considered by the relevant contractor.

First Floor Sunley House
46 Jewry Street
Winchester SO23 8RY
Telephone 01962 842 200
www.architectureplb.com

1:100

Revision
P07