


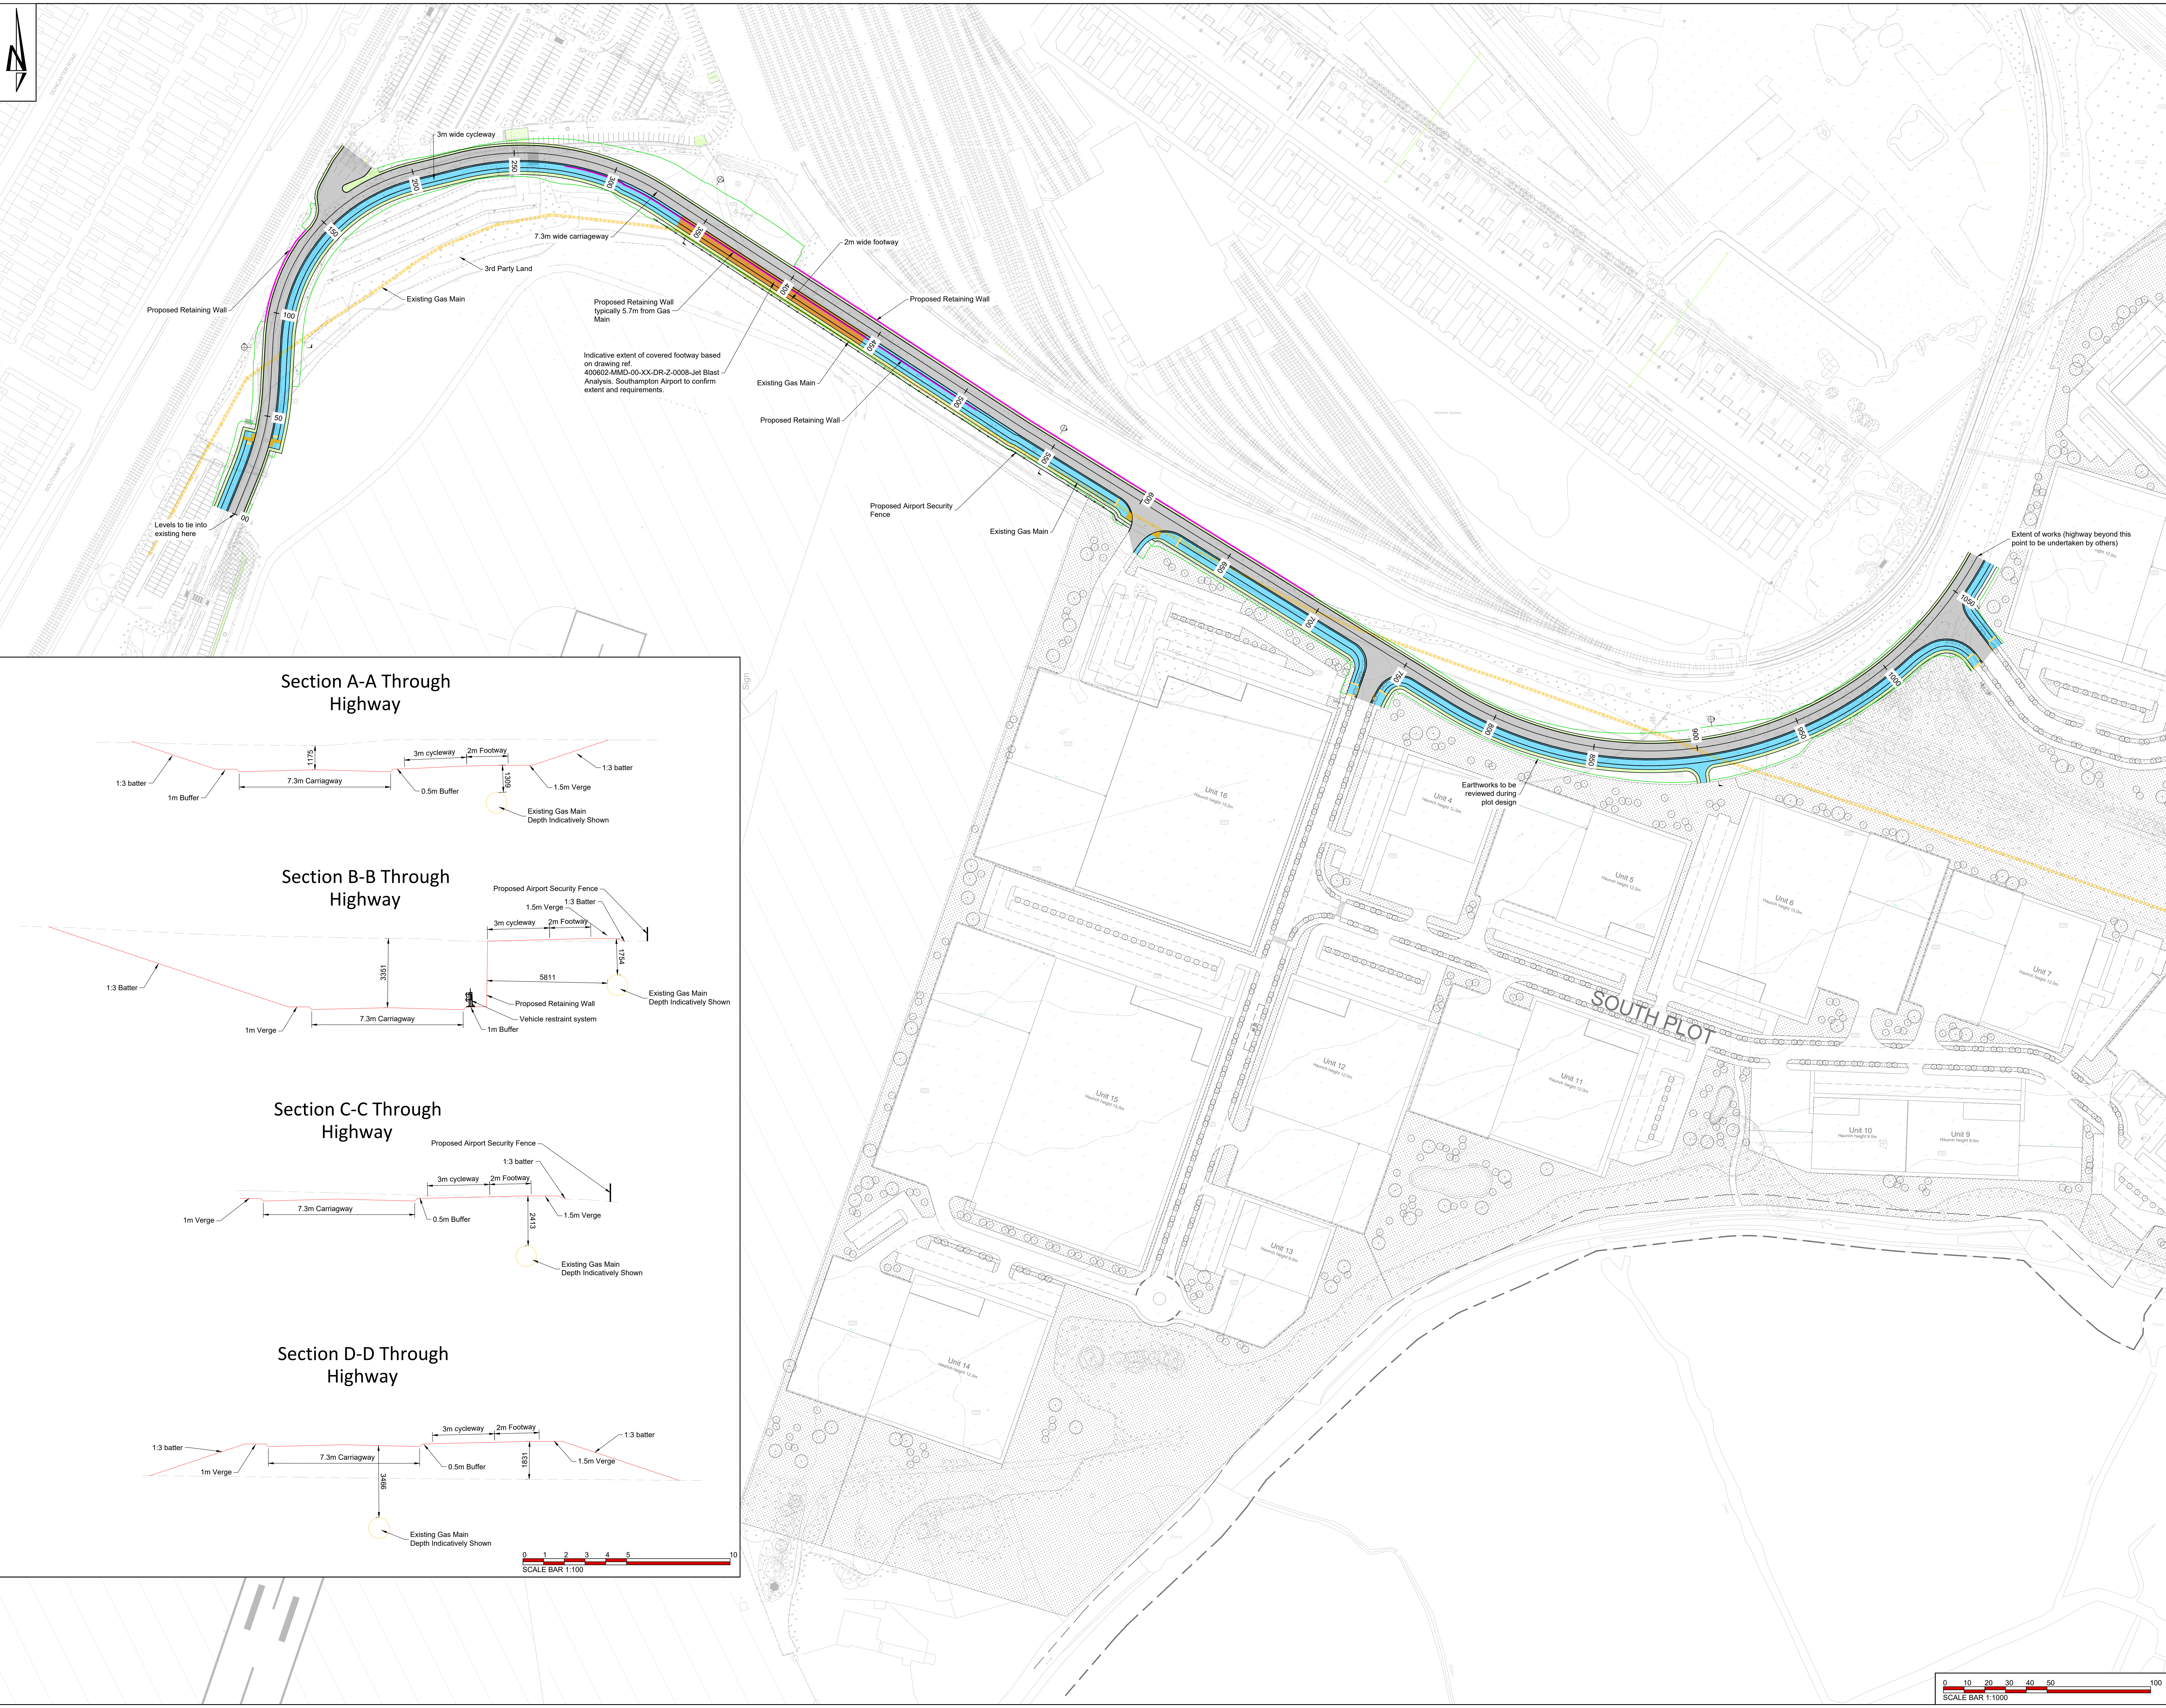


THIS DRAWING IS THE COPYRIGHT OF BURROWS GRAHAM LIMITED.	
SAFETY, HEALTH AND ENVIRONMENTAL INFORMATION	
IN ADDITION TO THE HAZARDOUS RISKS NORMALLY ASSOCIATED WITH THE TYPES OF WORK DETAILED ON THIS DRAWING, NOTE THE FOLLOWING:	
CONSTRUCTION	
MAINTENANCE	
DEMOLITION	
IT IS ASSUMED THAT ALL WORKS WILL BE CARRIED OUT BY A COMPETENT CONTRACTOR WORKING, WHERE APPROPRIATE, TO AN APPROVED METHOD STATEMENT	

- GENERAL NOTES:
1. This drawing shall be read in conjunction with all the relevant architects, engineers' and service engineers drawings & specifications.
 2. All units in meters U.O.N. on the drawing.
 3. Do Not Scale off the drawing


- KEY:
- Proposed Carriageway
 - Proposed Footway & Cycleway
 - Proposed Verge
 - Proposed Retaining Wall
 - Existing High Pressure Gas Main
 - Indicative extent of covered footway




Section A-A Through Highway

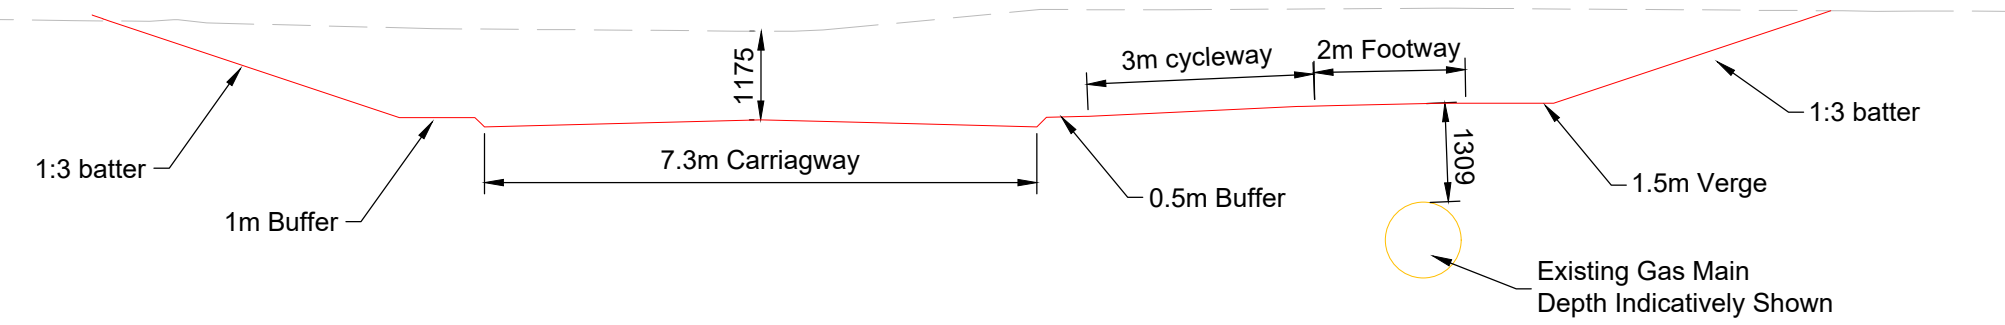




Section B-B Through Highway

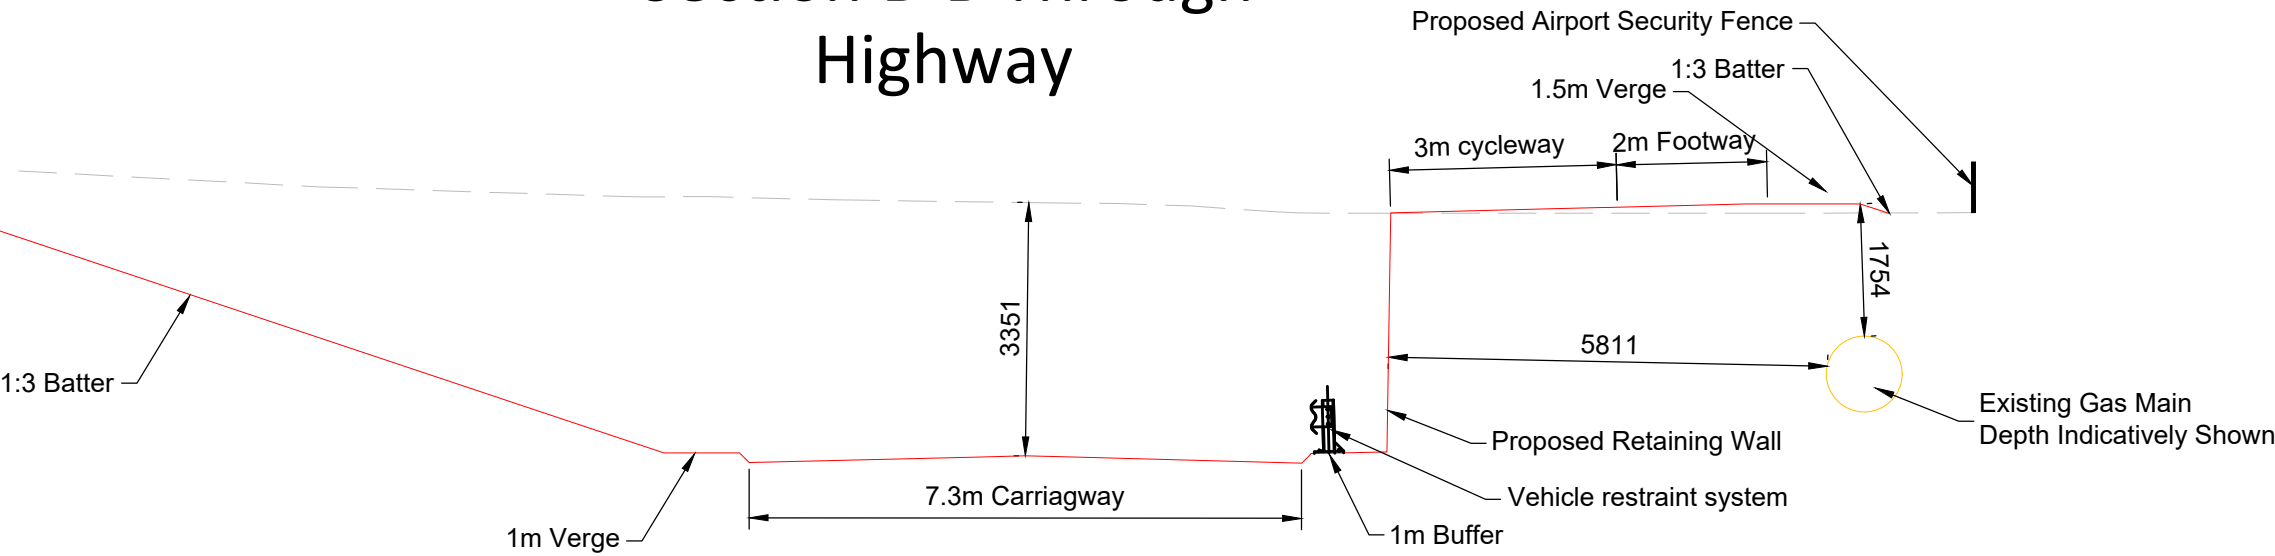

Section C-C Through Highway

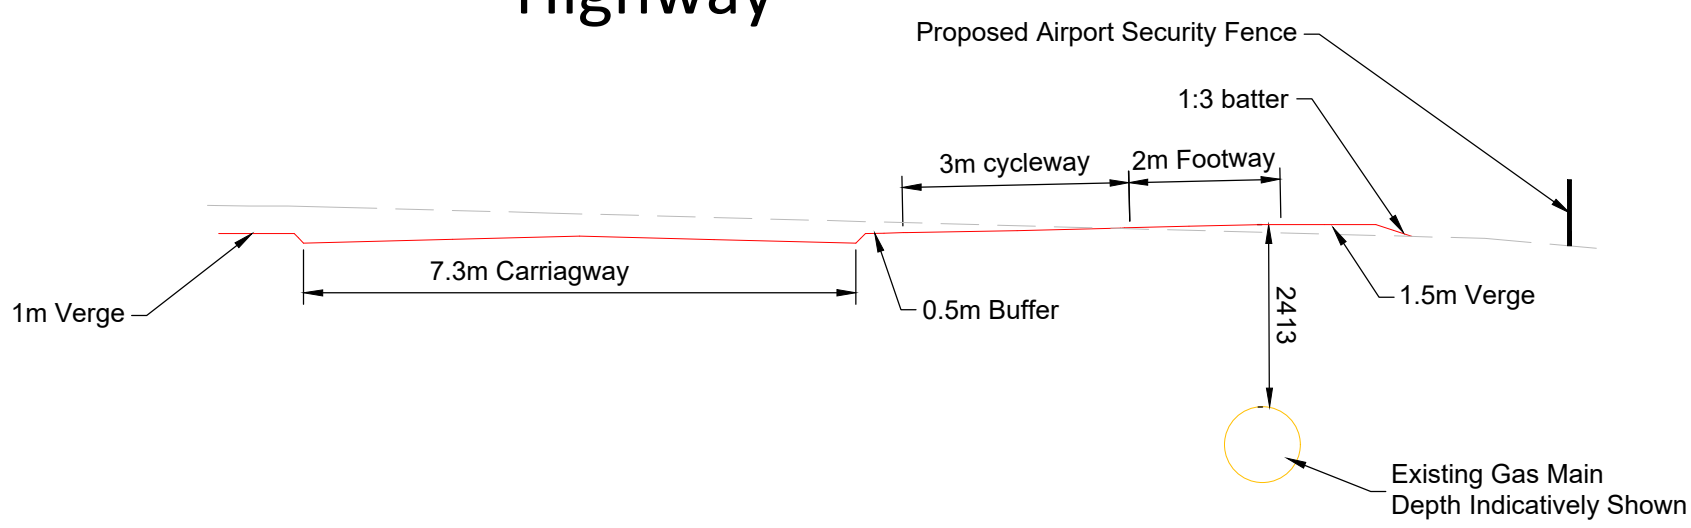

Section D-D Through Highway

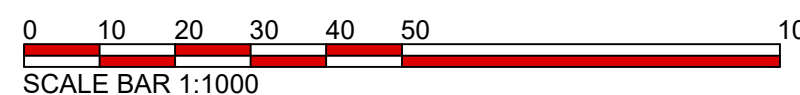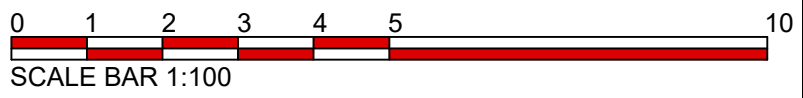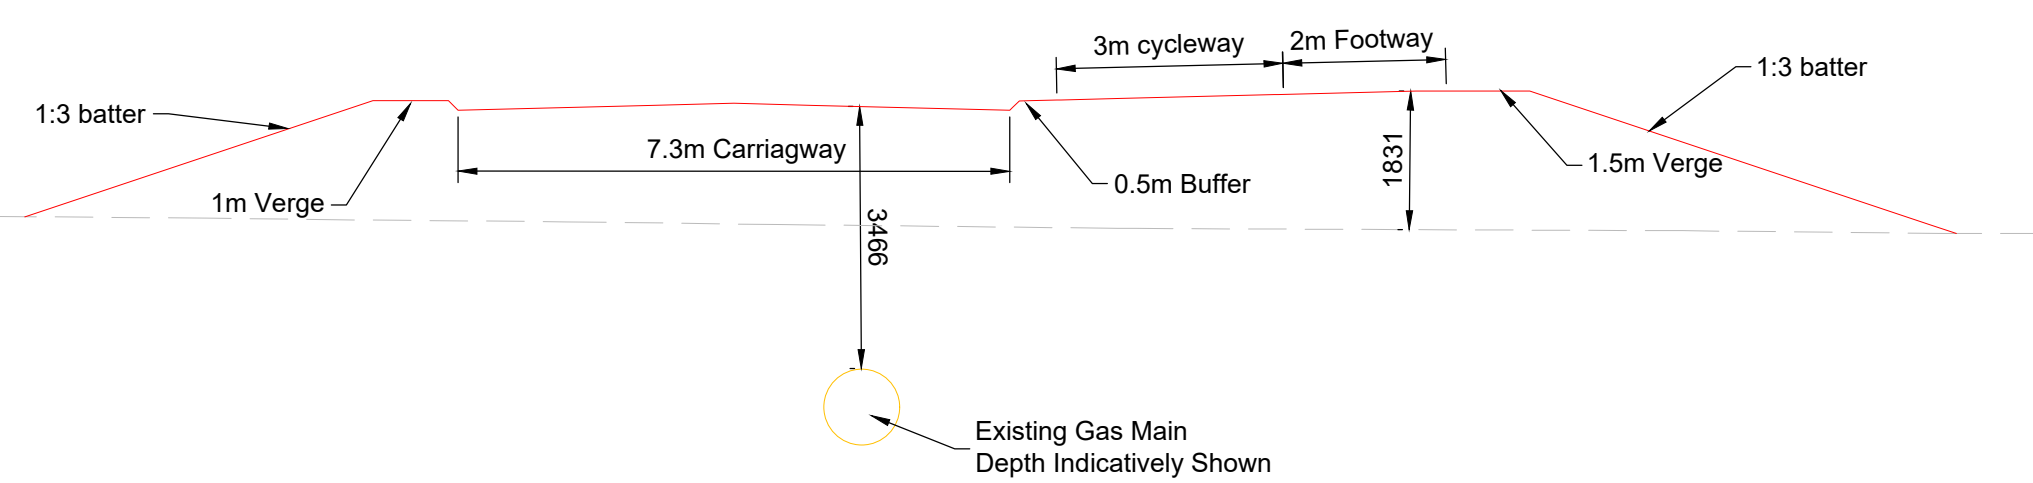

P01	16.09.25	MM	Issued for information	JW
REV	DATE	BY	DESCRIPTION	CHKD

Burrows Graham

North Office:
5 Ambassador Place, Stockport Road,
Altrincham WA15 5DB
Tel: +44 (0)161 804 8045
South Office:
Buckford House, Dover Mews,
High Street, Bathurst Rd NP4 2BL
Tel: +44 (0)1453 508 012

CLIENT
BLOCKWORK (EASTLEIGH) LLP & SIAL

PROJECT
**BLOC NAVIGATION QUARTER
SOUTHAMPTON**

DRAWING TITLE
**HIGHWAY GENERAL ARRANGEMENT
OPTION 6**

BGL PROJECT NUMBER 30228	DRAWING STATUS PRELIMINARY	OFFICE NORTH
SCALE @ A0 1:1000	DATE SEPTEMBER 25	DRAWN BY MM
DRAWING No 30228-BGL-XX-XX-DR-C-00013	CHECKED BY JW	REV P01