

H Proposed Masterplan primary Spine Road Drawing



THIS DRAWING IS THE COPYRIGHT OF BURROWS GRAHAM LIMITED.

SAFETY, HEALTH AND ENVIRONMENTAL INFORMATION

IN ADDITION TO THE HAZARDOUS/RISKS NORMALLY ASSOCIATED WITH THE TYPES OF WORK DETAILED ON THIS DRAWING, NOTE THE FOLLOWING:

CONSTRUCTION

MAINTENANCE

DEMOLITION

IT IS ASSUMED THAT ALL WORKS WILL BE CARRIED OUT BY A COMPETENT CONTRACTOR WORKING, WHERE APPROPRIATE, TO AN APPROVED METHOD STATEMENT

- GENERAL NOTES:
1. This drawing shall be read in conjunction with all the relevant architects, engineers' and service engineers drawings & specifications.

2. All units in meters U.O.N. on the drawing.

3. Do Not Scale off the drawing

- KEY:
- Proposed Carriageway


Proposed Footway & Cycleway

Proposed Verge


Proposed Retaining Wall

Existing High Pressure Gas Main


Indicative extent of covered footway

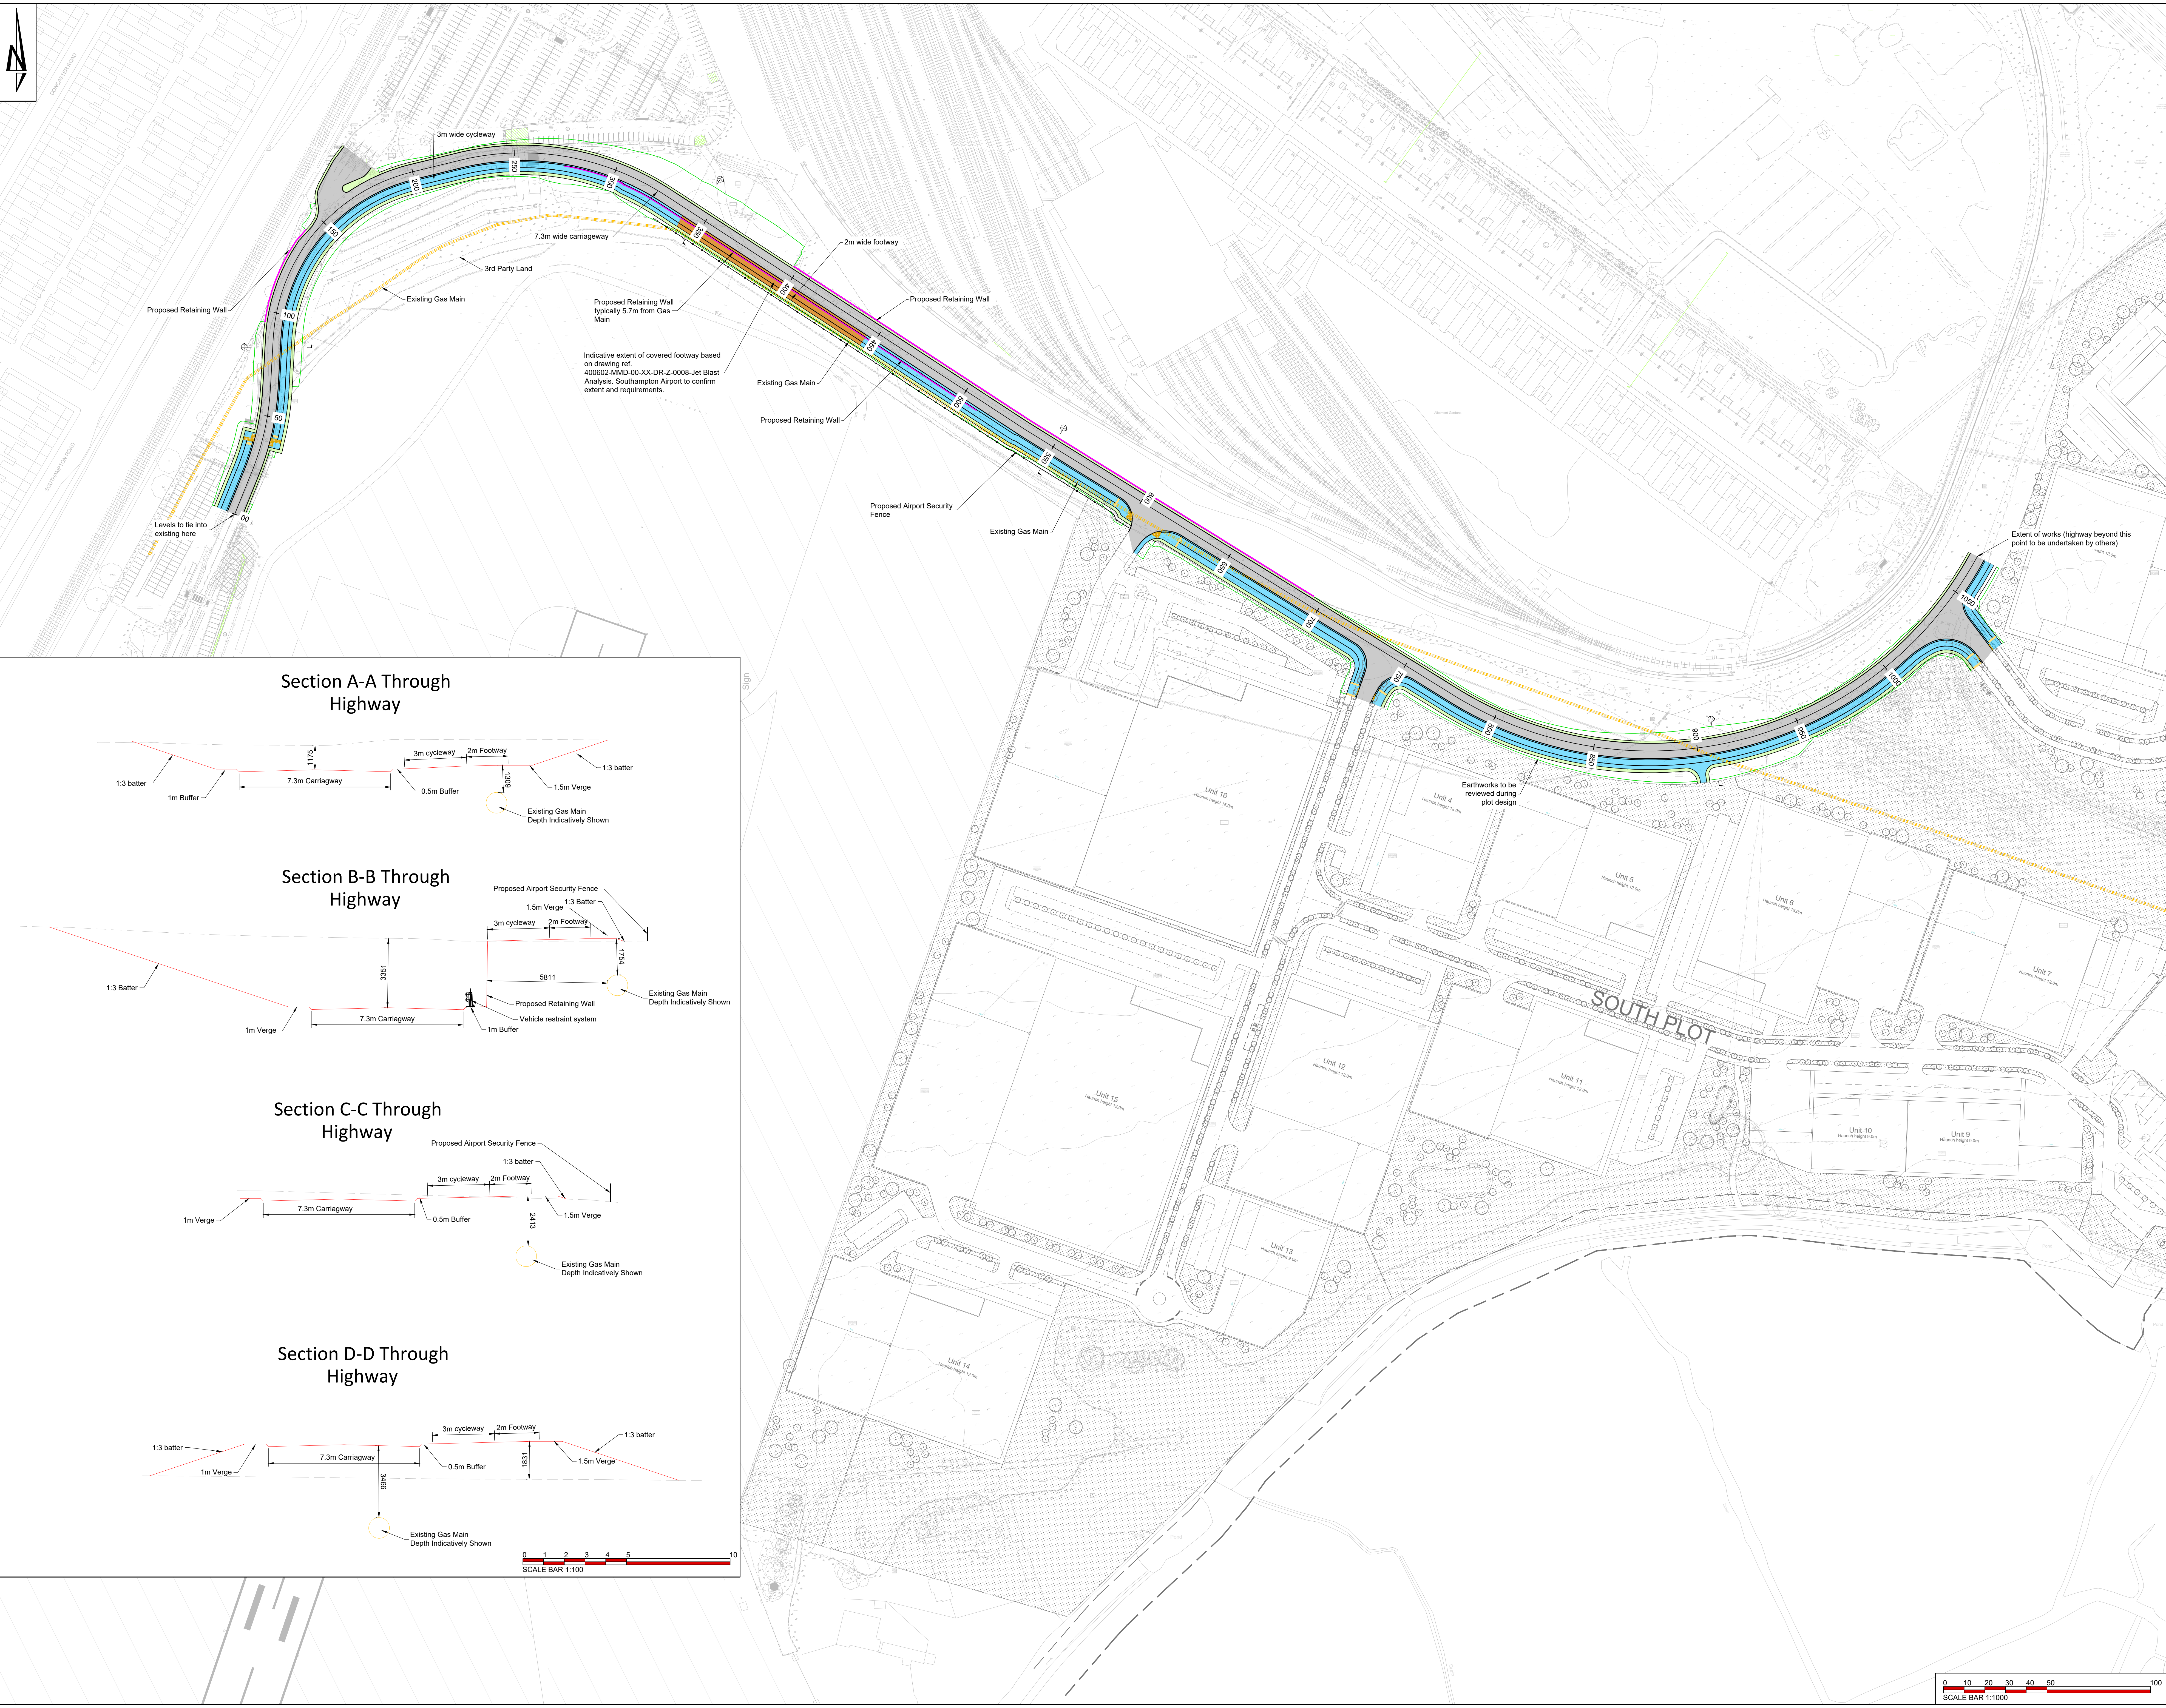


Section A-A Through Highway

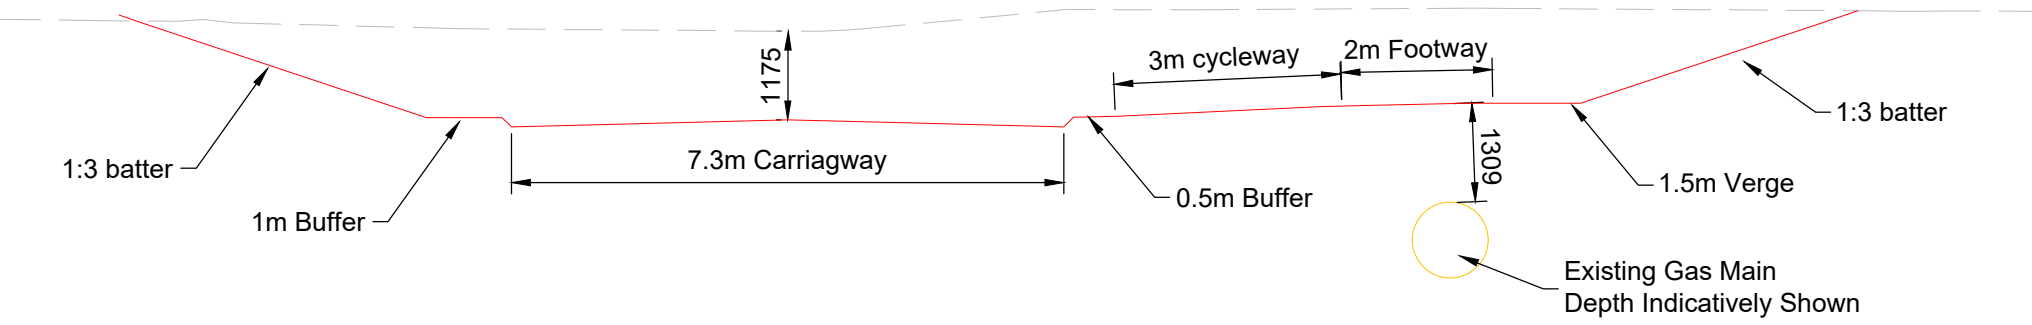



Section B-B Through Highway

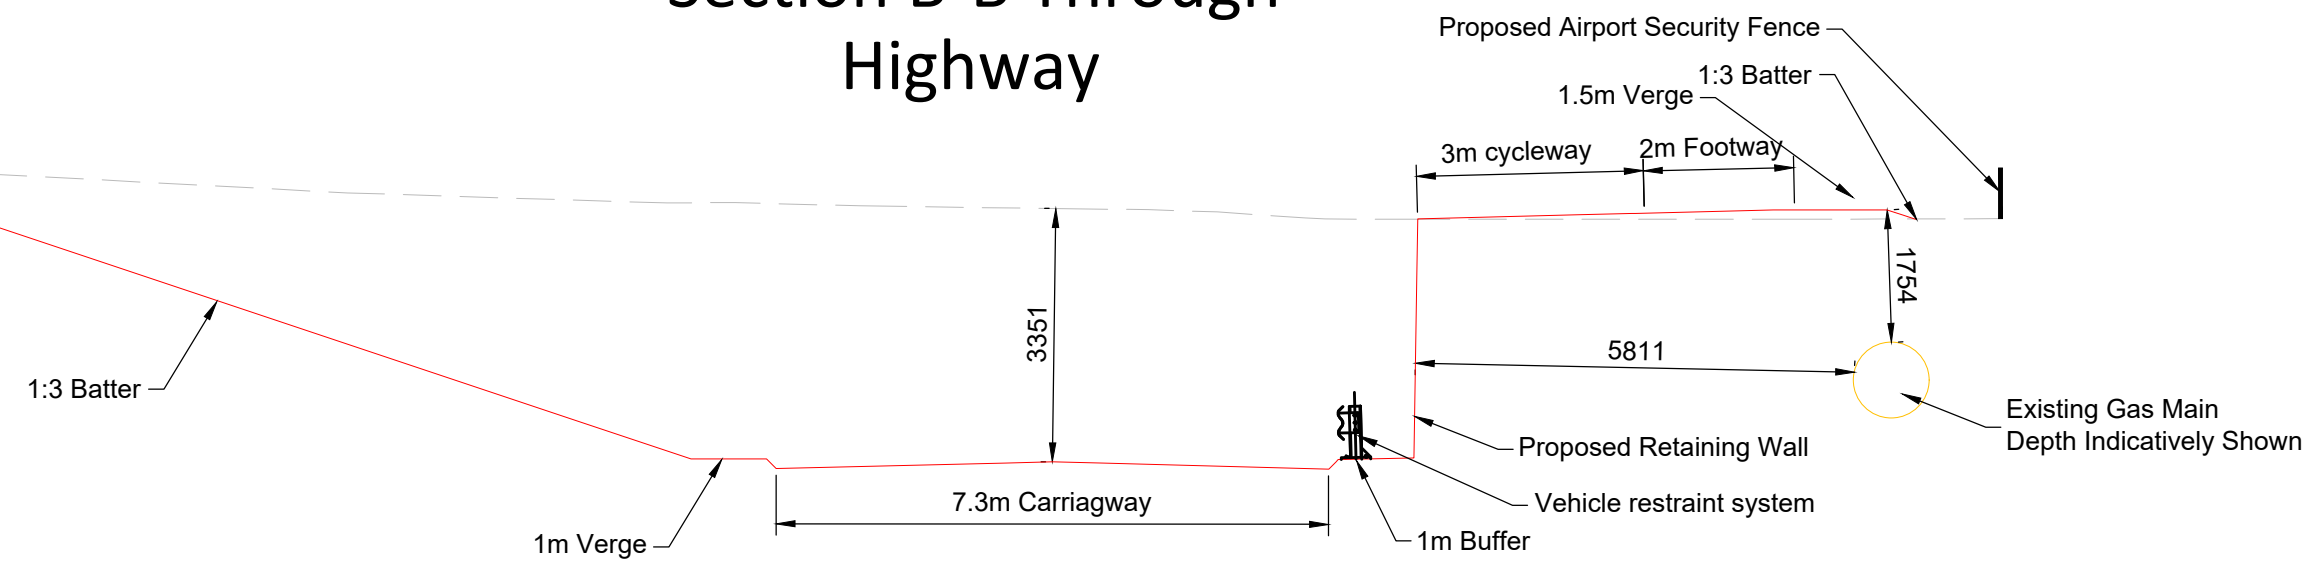

Section C-C Through Highway

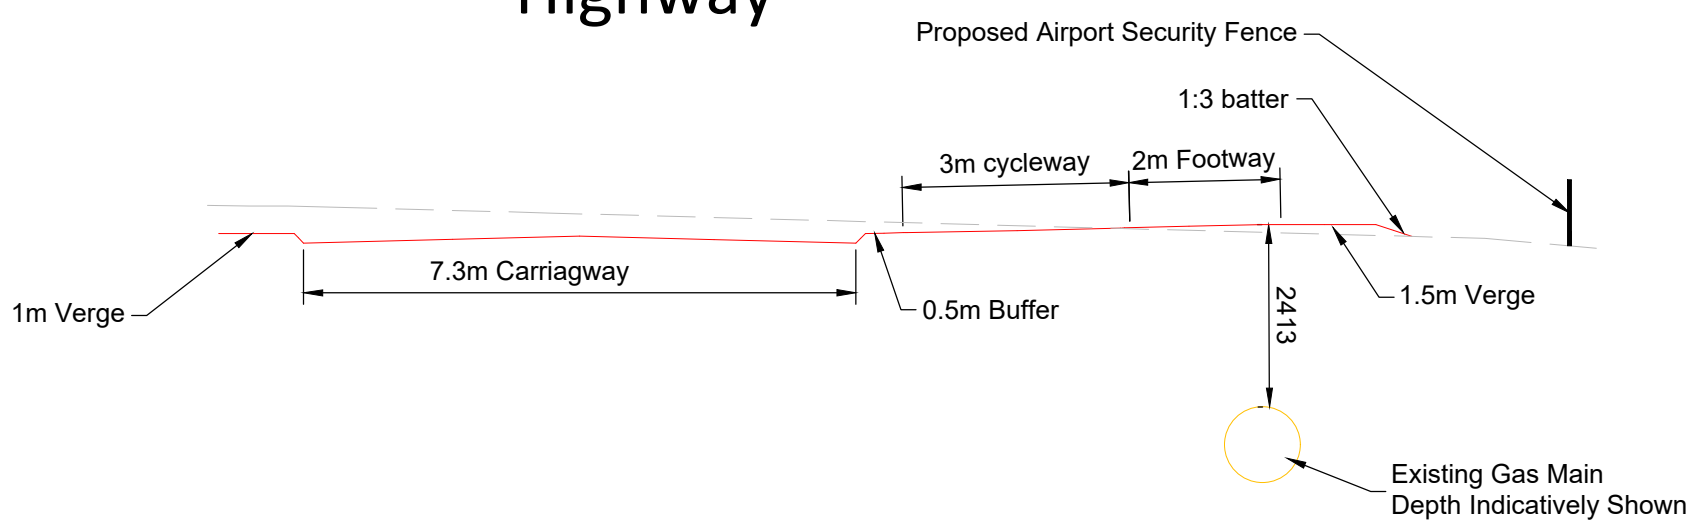

Section D-D Through Highway

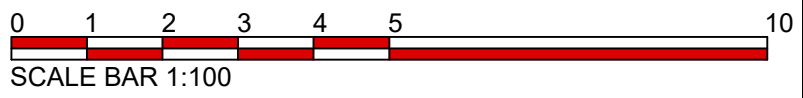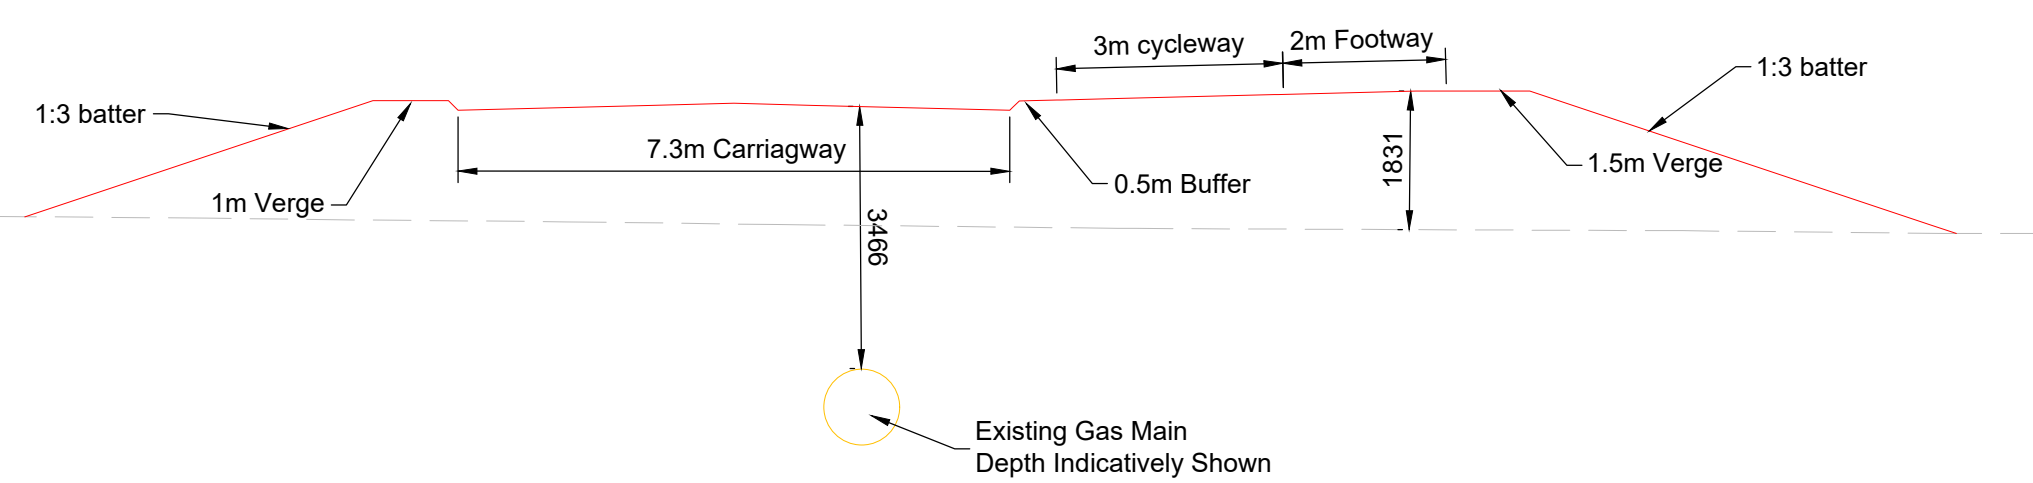

P01	16.09.25	MM	Issued for information	JW
REV	DATE	BY	DESCRIPTION	CHKD

Burrows Graham

North Office:
5 Ambassador Place, Stockport Road,
Altrincham WA15 5DB
Tel: +44 (0)161 804 8045
South Office:
Buckford House, Dover Mews,
High Street, Bathurst Rd NP4 2BL
Tel: +44 (0)1453 508 012

CLIENT
BLOCKWORK (EASTLEIGH) LLP & SIAL

PROJECT
BLOC NAVIGATION QUARTER
SOUTHAMPTON

DRAWING TITLE
HIGHWAY GENERAL ARRANGEMENT
OPTION 6

BGL PROJECT NUMBER 30228	DRAWING STATUS PRELIMINARY	OFFICE NORTH
SCALE @ AD 1:1000	DATE SEPTEMBER 25	DRAWN BY MM CHECKED BY JW

DRAWING No 30228-BGL-XX-XX-DR-C-00013	REV P01
--	------------

