
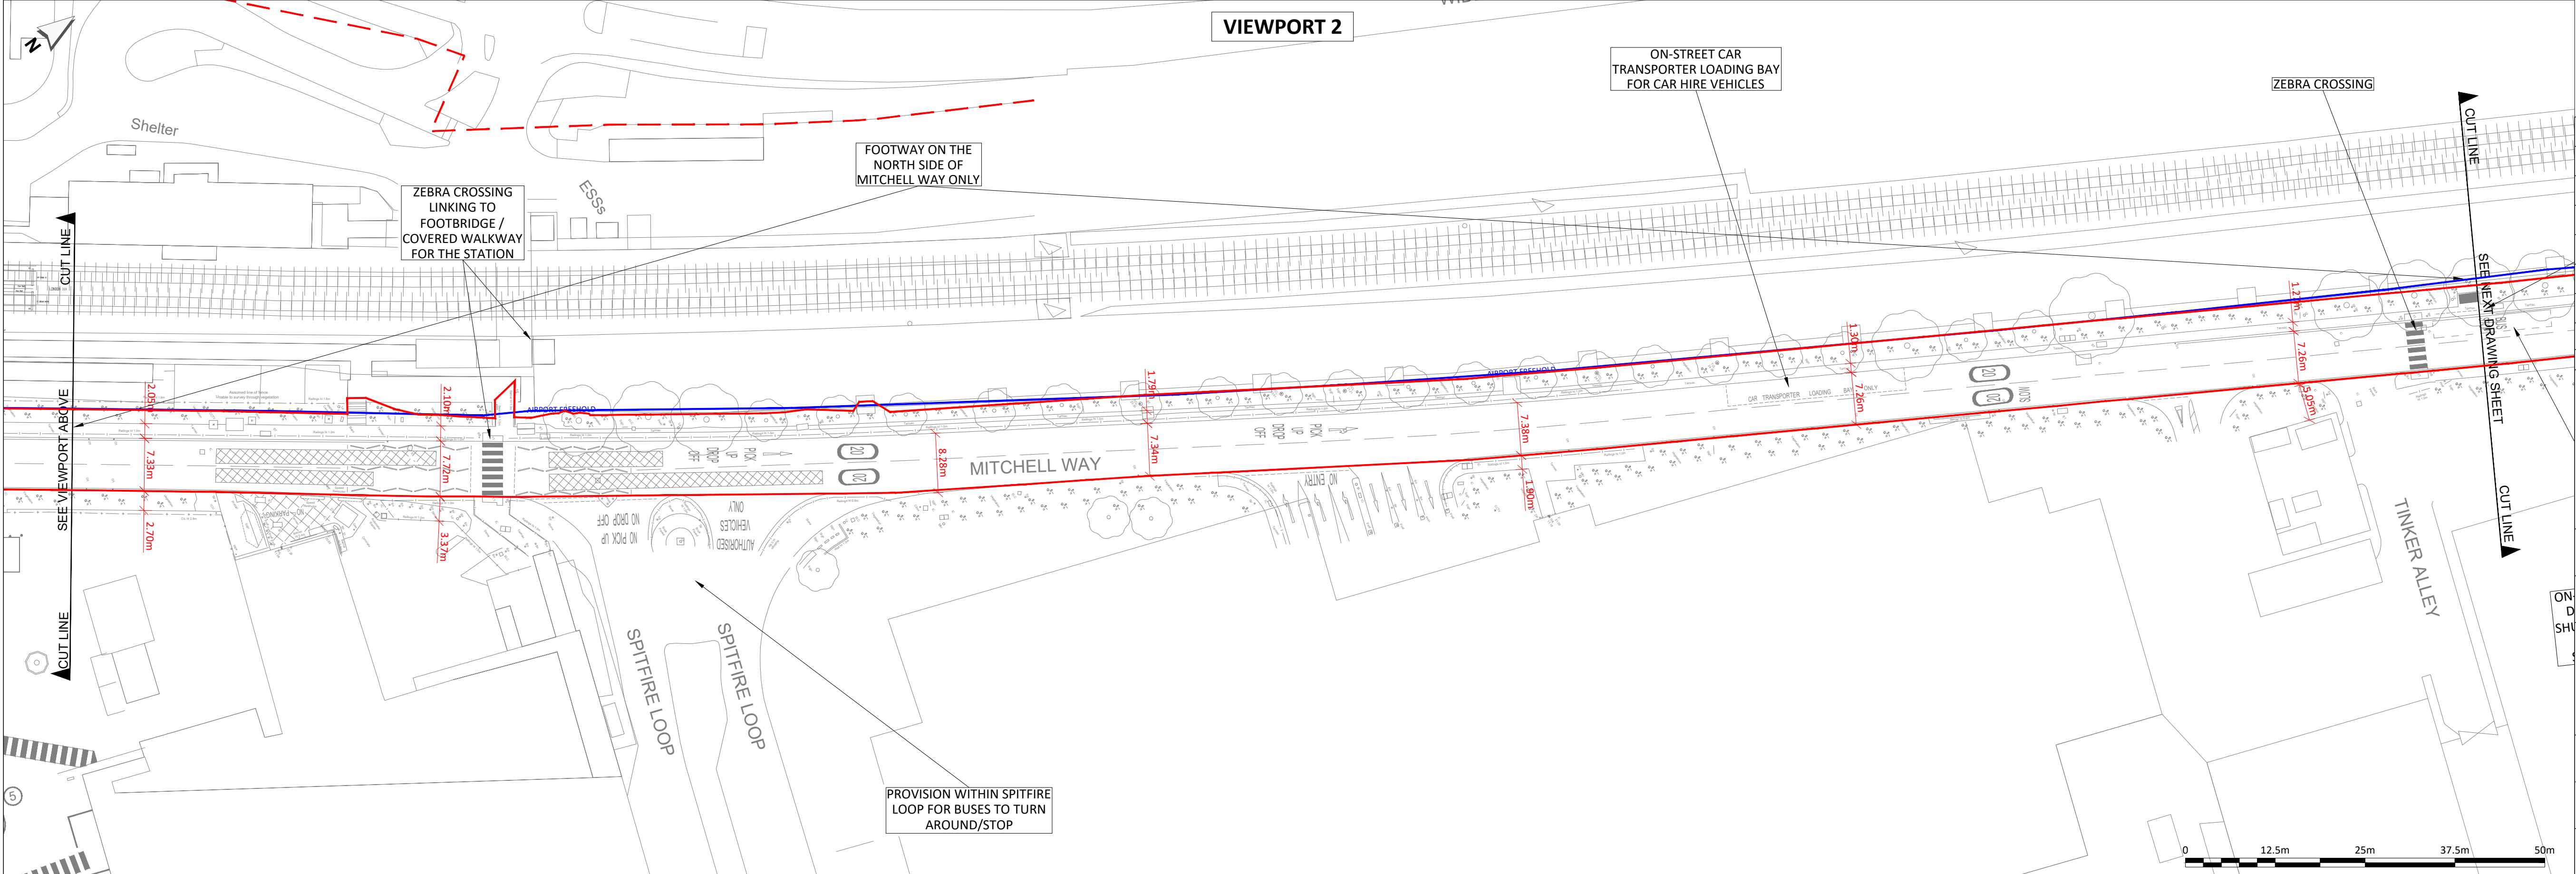


E Existing Wide Lane Bridge Alignment

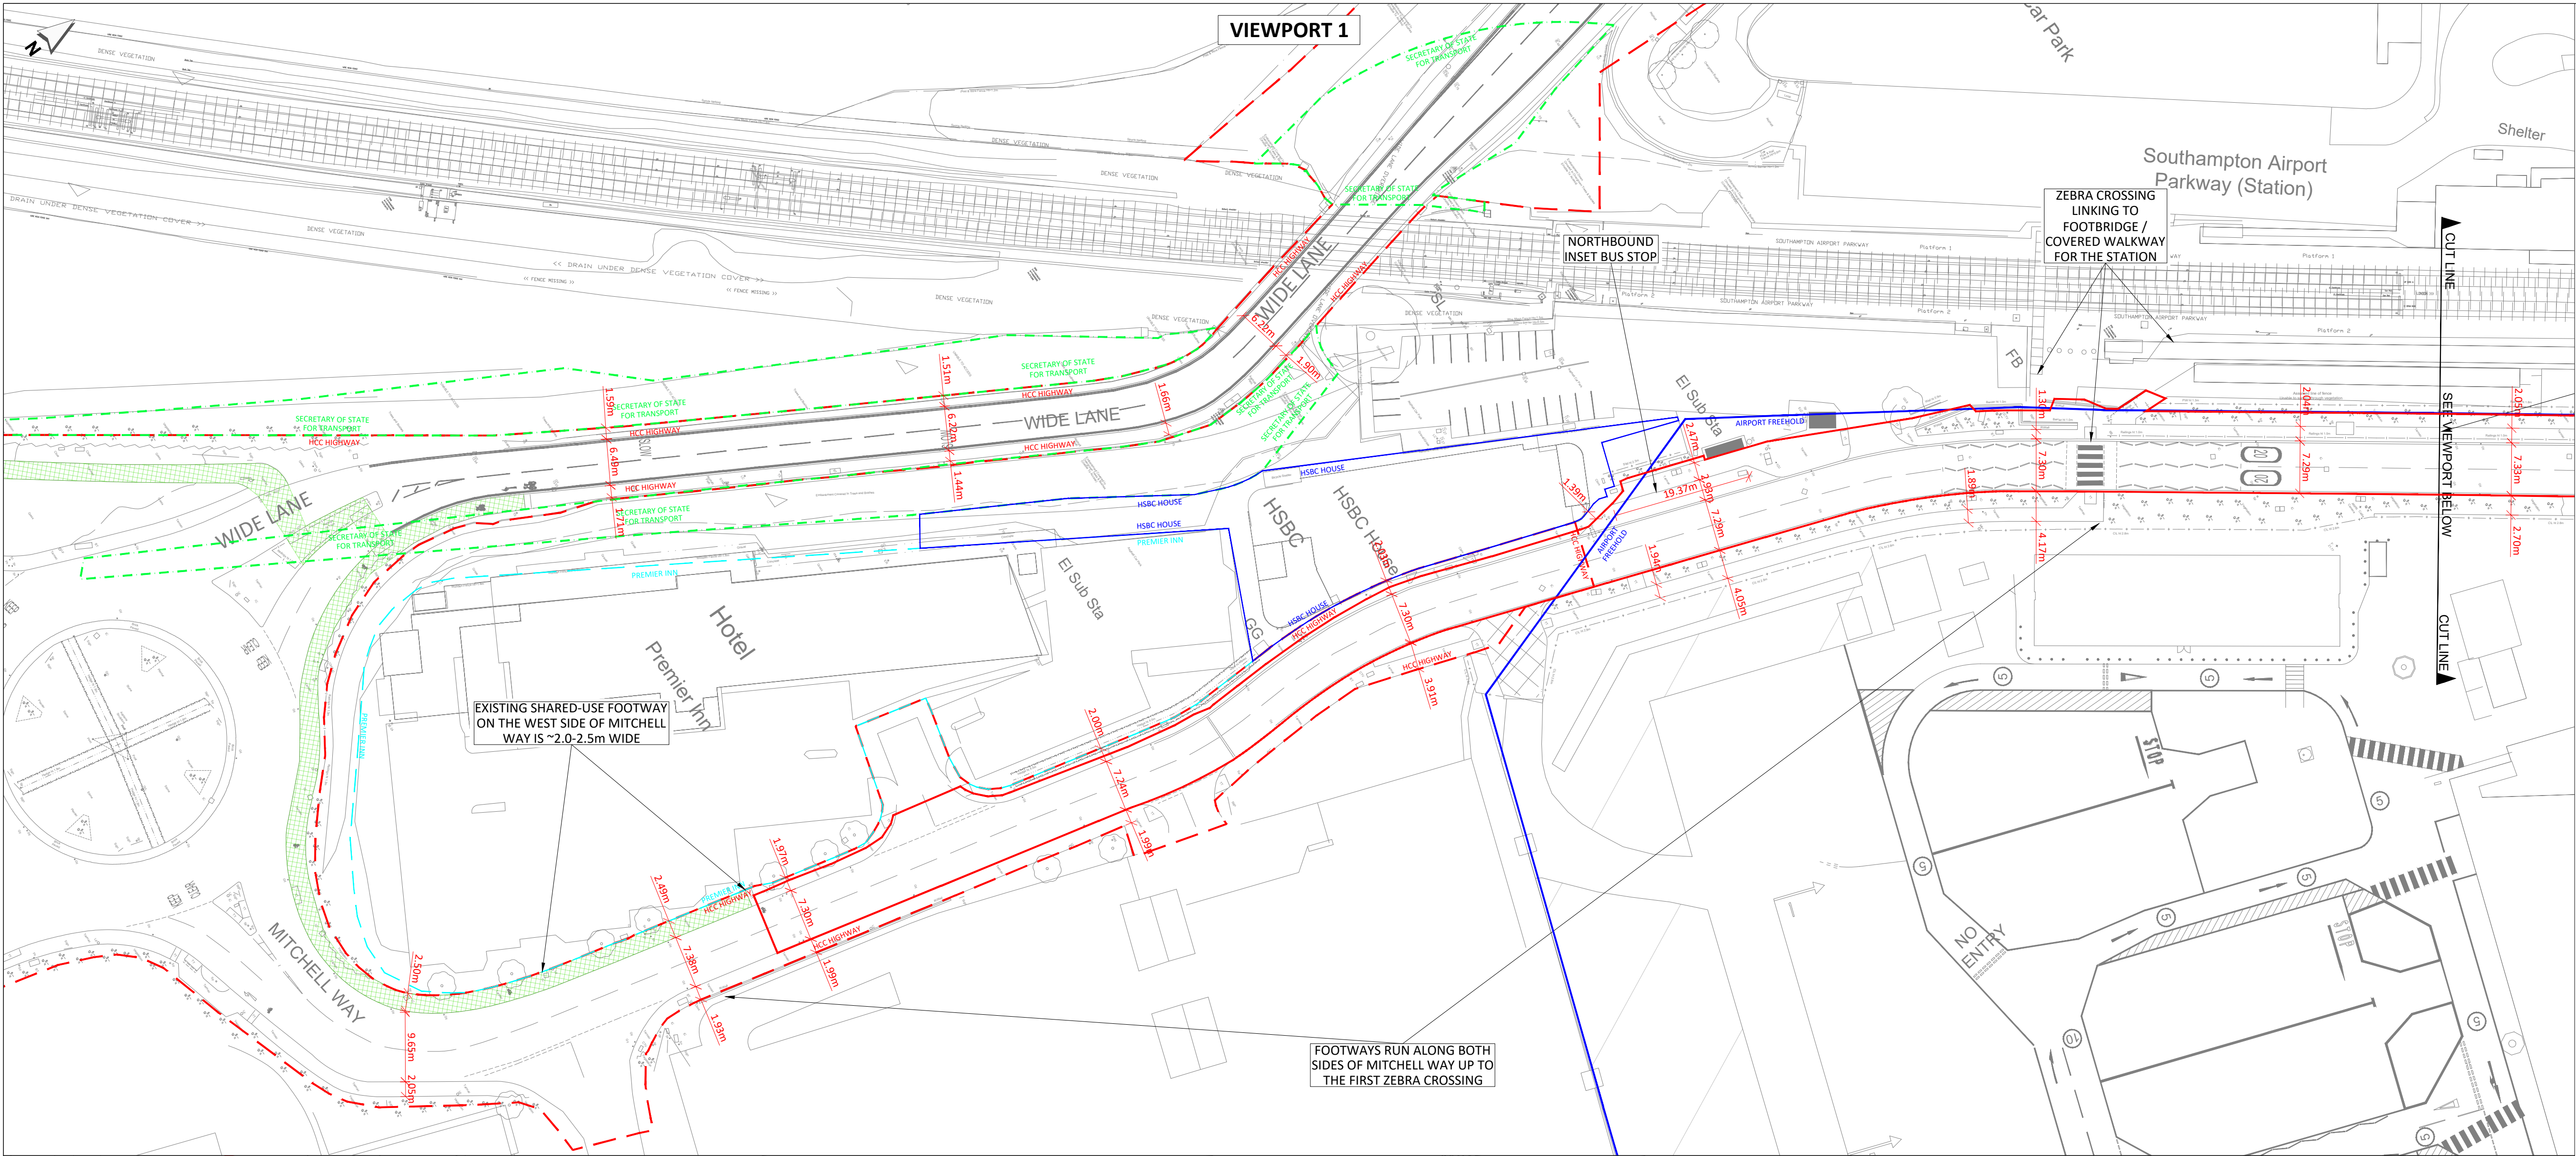

NOTES:

- THIS DRAWING IS BASED ON:
TOPOGRAPHIC SURVEYS:
'UTILITY SURVEY', GREENHATCH GROUP DRAWING NO. 42270, TUG REVO DATED DEC 2021, PROVIDED BY MSA ON 24 OCT 2024.
'Widelane-Track Topo-survey SURV001', PROVIDED BY BLOC GROUP ON 22 NOV 2024.
'SPITFIRE ROUNDOUT SOUTHAMPTON', BRUNEL SURVEYS LTD DRAWING NO. 17972-200-01 DATED JUNE 2017, PROVIDED BY BLOC GROUP ON 22 NOV 2024.
OS BASE MAPPING:
EMPASITE DRAWING NO. OS_MasterMap_Topography_Layer_989487_1252669_OS_Mastermap, OS LICENCE NO. 0100031673, PROVIDED BY EMPASITE ON 05 DEC 2024.
HCC HIGHWAY BOUNDARY DRAWING:
DRAWING NO. 21754829 03, PROVIDED BY BLOC GROUP ON 28 OCT 2024.
BLOCWORK FREEHOLD OWNERSHIP:
HM LAND REGISTRY OFFICIAL PLAN, REF: TITLE HP882317, 25 MAY 2024.
AIRPORT FREEHOLD OWNERSHIP:
HM LAND REGISTRY OFFICIAL PLAN, REF: TITLE HP628421, TITLE HP411185. (PART)
BASED ON: SAVILLS 'PLAN 1', REF: APPENDIX 1 - AIRPORT SITE TITLE PLAN.
- DO NOT SCALE FROM THIS DRAWING. IF IN DOUBT REFER TO THE PROJECT MANAGER FOR CLARIFICATION.

KEY:

- EXISTING LAYOUT (TOPOGRAPHICAL SURVEY/OS BASE)
- HAMPSHIRE COUNTY COUNCIL HIGHWAY BOUNDARY
- BLOCWORK FREEHOLD OWNERSHIP
- AIRPORT FREEHOLD OWNERSHIP
- RED LINE PLANNING BOUNDARY
- EXISTING SHARED-USE FOOTWAY

P03	09DEC25	REVISED FOR UPDATED SUBMISSION	CJM	CJM	MHU
P02	01OCT25	MINOR AMENDMENTS	CJM	CJM	MHU
P01	21MAY25	MINOR AMENDMENTS	CJM	CJM	MHU
P0	12DEC24	ORIGINAL ISSUE	CJM	CJM	JWL
REV	DATE	DESCRIPTION	DES	CHK	APP



www.steergroup.com

Client:
BLOCWORK (EASTLEIGH) LLP & SIAL

Project Title:
NAVIGATOR QUARTER, SOUTHAMPTON

Drawing Title:
**MITCHELL WAY
AND WIDE LANE BRIDGE
EXISTING HIGHWAY LAYOUT
DRAWING 1 OF 2**

Status:
FIT FOR INFORMATION

Size: A1	Scale: 1:500	Suitability S2	Rev. P03
--------------------	------------------------	--------------------------	--------------------

Drawing No.
24733101-STR-HGN-100-DR-D-00002