


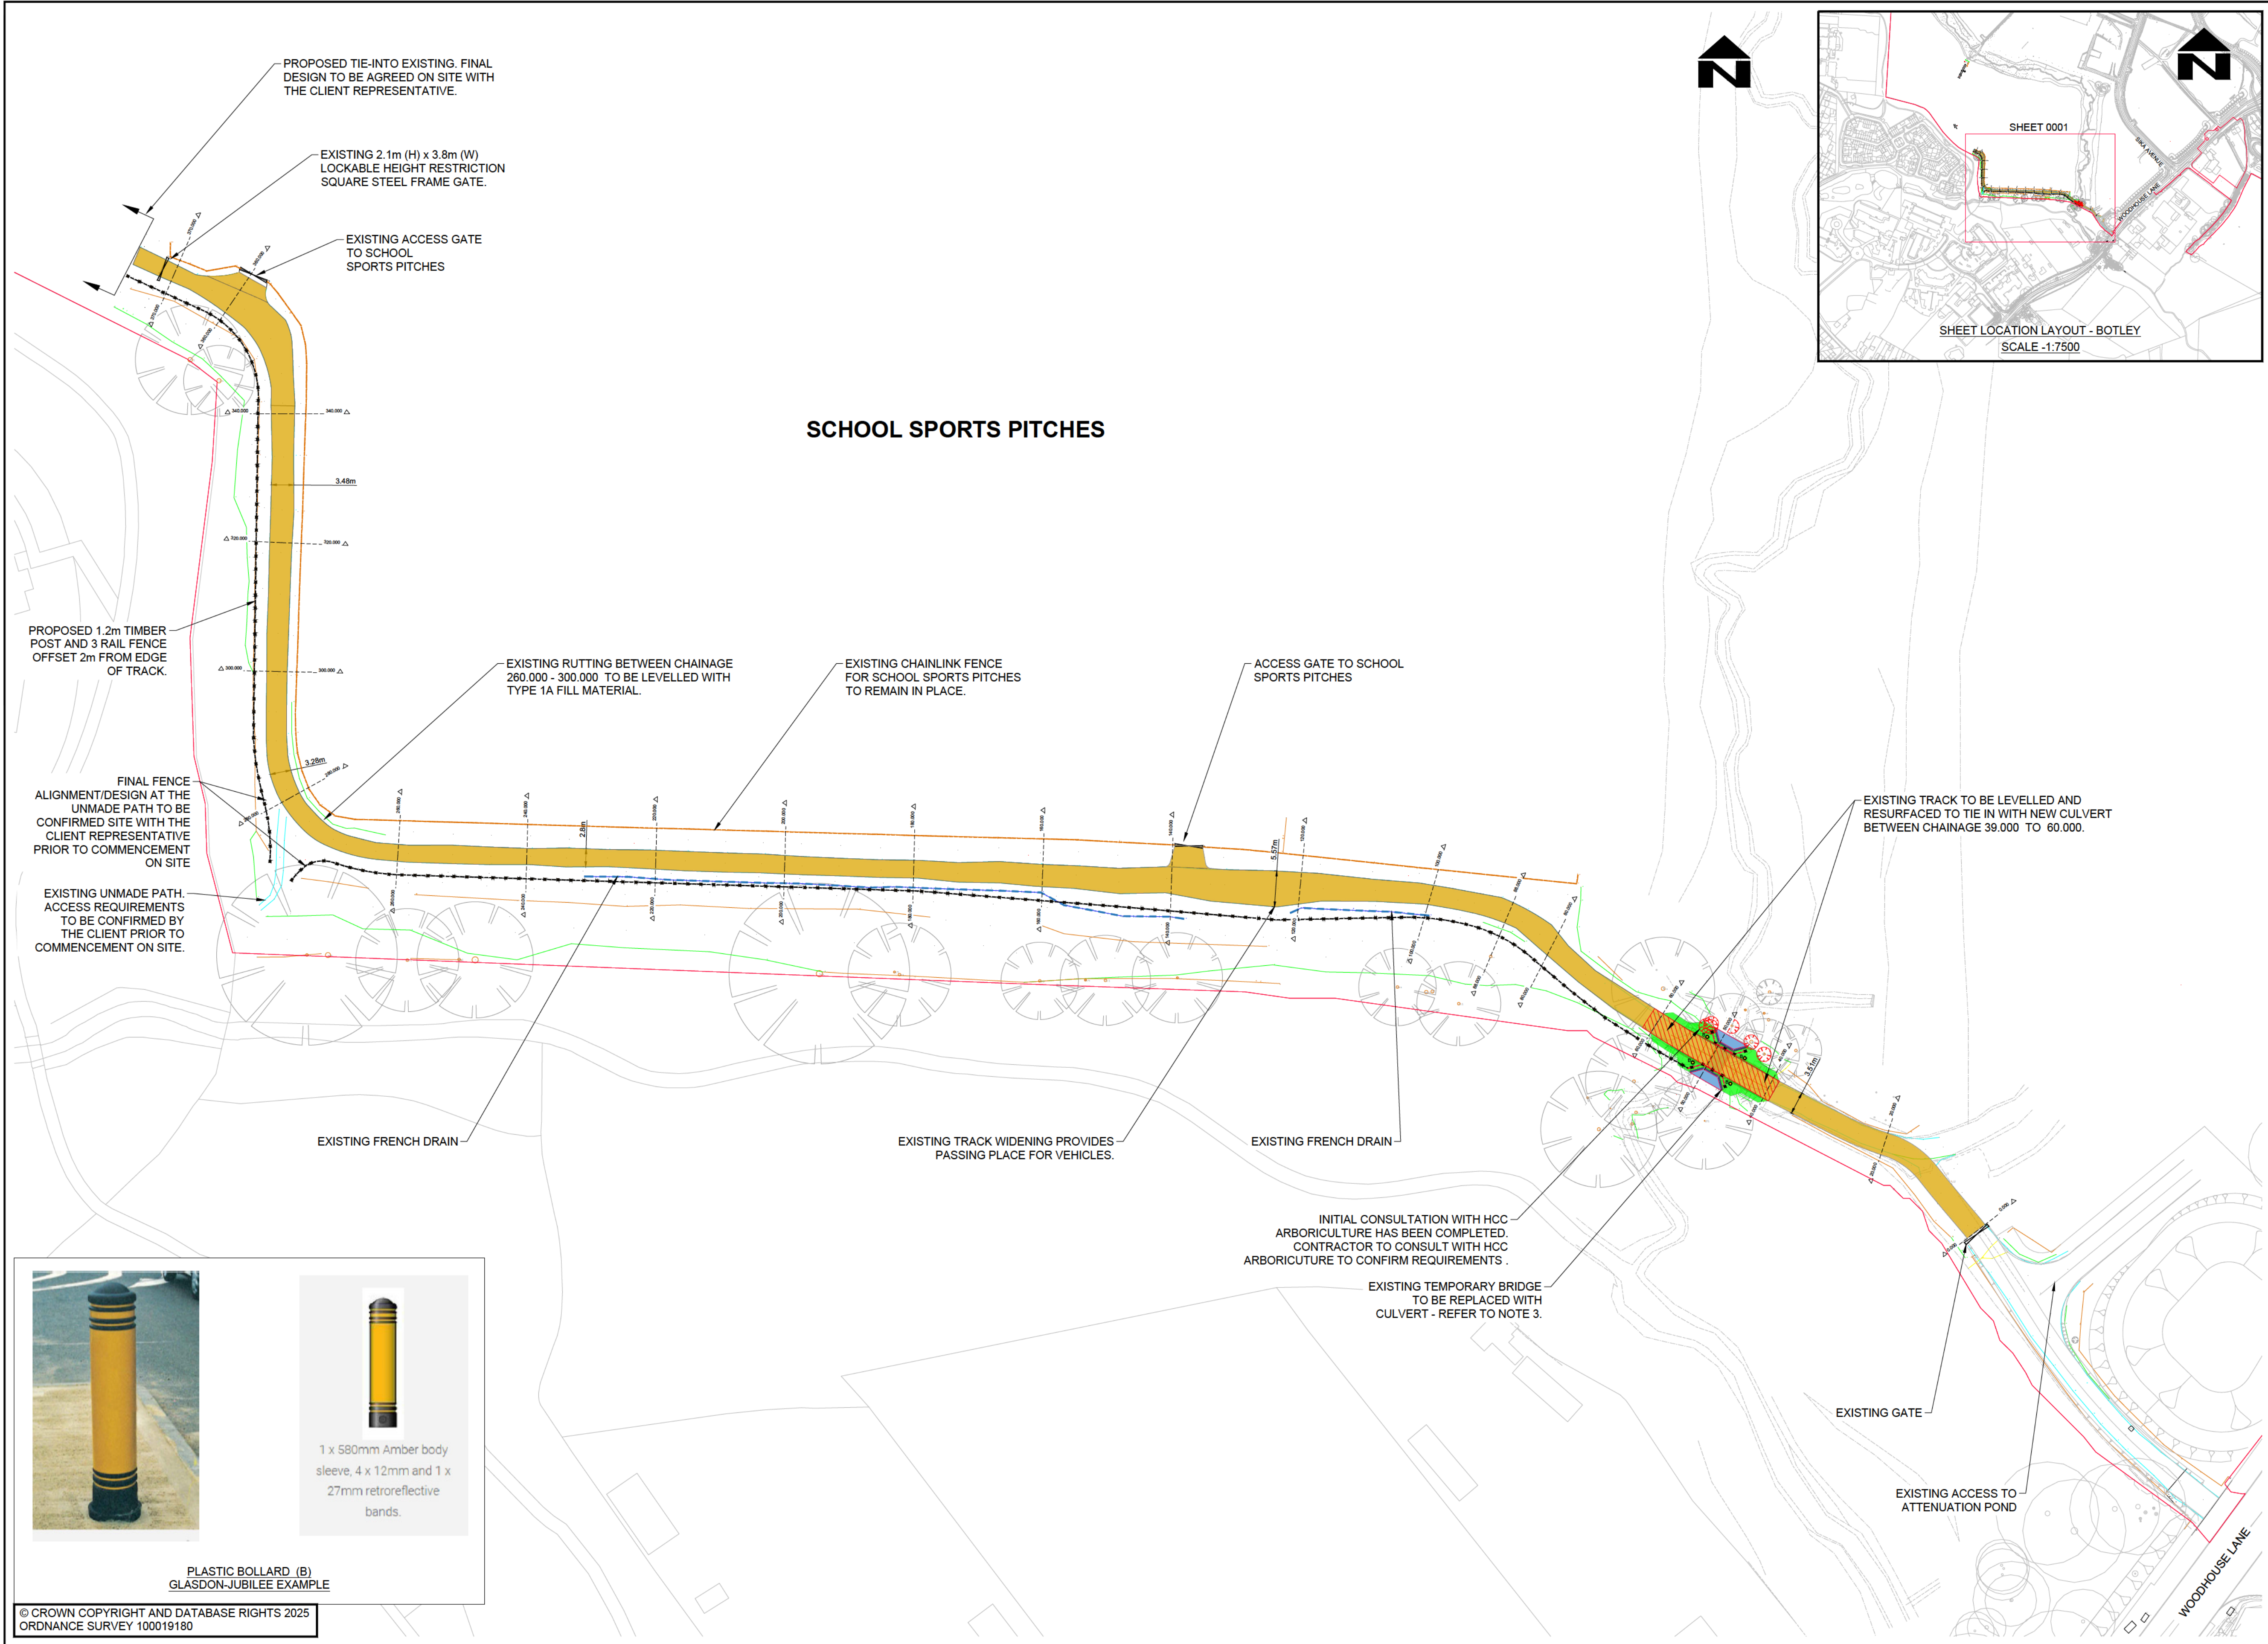

NOTES

- DO NOT SCALE FROM THIS DRAWING.
- ALL DIMENSIONS IN METRES UNLESS OTHERWISE STATED
- FOR EXISTING BRIDGE & PROPOSED CULVERT DETAILS REFER TO DRAWING NO. RJ510518-HEH-HSE-17133040-DR-CH-1700 & RJ510518-HEH-HSE-17133040-DR-CH-1701.
- PROPOSED TRACK CONSTRUCTION TO BE MINIMUM 300mm TYPE 1A SUBBASE.
- PRIOR TO THE COMMENCEMENT OF ANY WORKS OR THE IMPLEMENTATION OF ANY TRACK CLOSURES, DEER PARK SCHOOL AND HEDGE END TOWN COUNCIL MUST BE FORMALLY CONSULTED TO ENSURE THAT ALL ACCESS RIGHTS AND ASSOCIATED REQUIREMENTS ARE DULY CONSIDERED AND APPROPRIATELY MANAGED.

KEY

- PLANNING BOUNDARY - O/18/83634
- EXISTING TREES
- EXISTING TREE (N.T.S) WITHIN CLOSE PROXIMITY TO PROPOSED WORKS. INITIAL CONSULTATION WITH HCC ARBORICULTURE HAS BEEN COMPLETED. CONTRACTOR TO CONSULT WITH HCC ARBORICULTURE TO CONFIRM REQUIREMENTS.
- EXISTING FENCE
- EXISTING ACCESS GATE / BARRIER
- EXISTING ACCESS TRACK TO BE RECONSTRUCTED AFTER CULVERT IS INSTALLED SEE NOTE 4.
- EXISTING ACCESS TRACK
- PROPOSED GRASSED VERGE REGRADING
- EXISTING FRENCH DRAIN TO REMAIN
- PROPOSED TIMBER POST AND 3 RAIL FENCE AS PER STANDARD DETAIL HCC11-C-150
- CHAINAGE MARKER
- PROPOSED CULVERT TO REPLACE EXISTING FOOTBRIDGE - SEE NOTE 3.
- PROPOSED CULVERT FENCE - SEE NOTE 3.
- GLASDON JUBILEE BOLLARD with 580mm AMBER BODY SLEEVE, 4 x 12mm AND 1 x 27mm RETROREFLECTIVE BANDS. FOR FOUNDATION DETAILS SEE HCC/C/135 'PLASTIC BOLLARD'.

PARTS OF THIS DRAWING SHOULD BE SHOWN IN COLOUR. IF THIS NOTE IS NOT RED REPRINT A COLOURED COPY



PLASTIC BOLLARD (B)
GLASDON-JUBILEE EXAMPLE

S2	P01	FIRST ISSUE	11.06.2025	SC				
SUIT	REV	PURPOSE OF ISSUE AND DESCRIPTION OF AMENDMENTS	DATE	CAD	CHKD	APPD		

CLIENT

HAMPSHIRE COUNTY COUNCIL
HAMPSHIRE 2050
STRATEGIC TRANSPORT

CONSULTANT

Hampshire
County Council
Engineering Services

TIM LAWTON BENG CENG FICE FCIHT : ASSISTANT DIRECTOR OF UNIVERSAL SERVICES

DESIGNER SC	SCALE @ A1 1:500	Scheme WOODHOUSE MEADOWS BOTLEY - ROUTE 1	DRAWING TITLE GENERAL ARRANGEMENT
CAD SC	DATE 11.06.2025	JOB No. RJ510518.01	HCC CAD PLOT: 19/06/2025 11:24:37
SHEET NUMBER 1 OF 1		DRAWING NUMBER RJ510518-HEH-HGN-17133040-DR-CH-0001	SUIT S2
			REV P01