


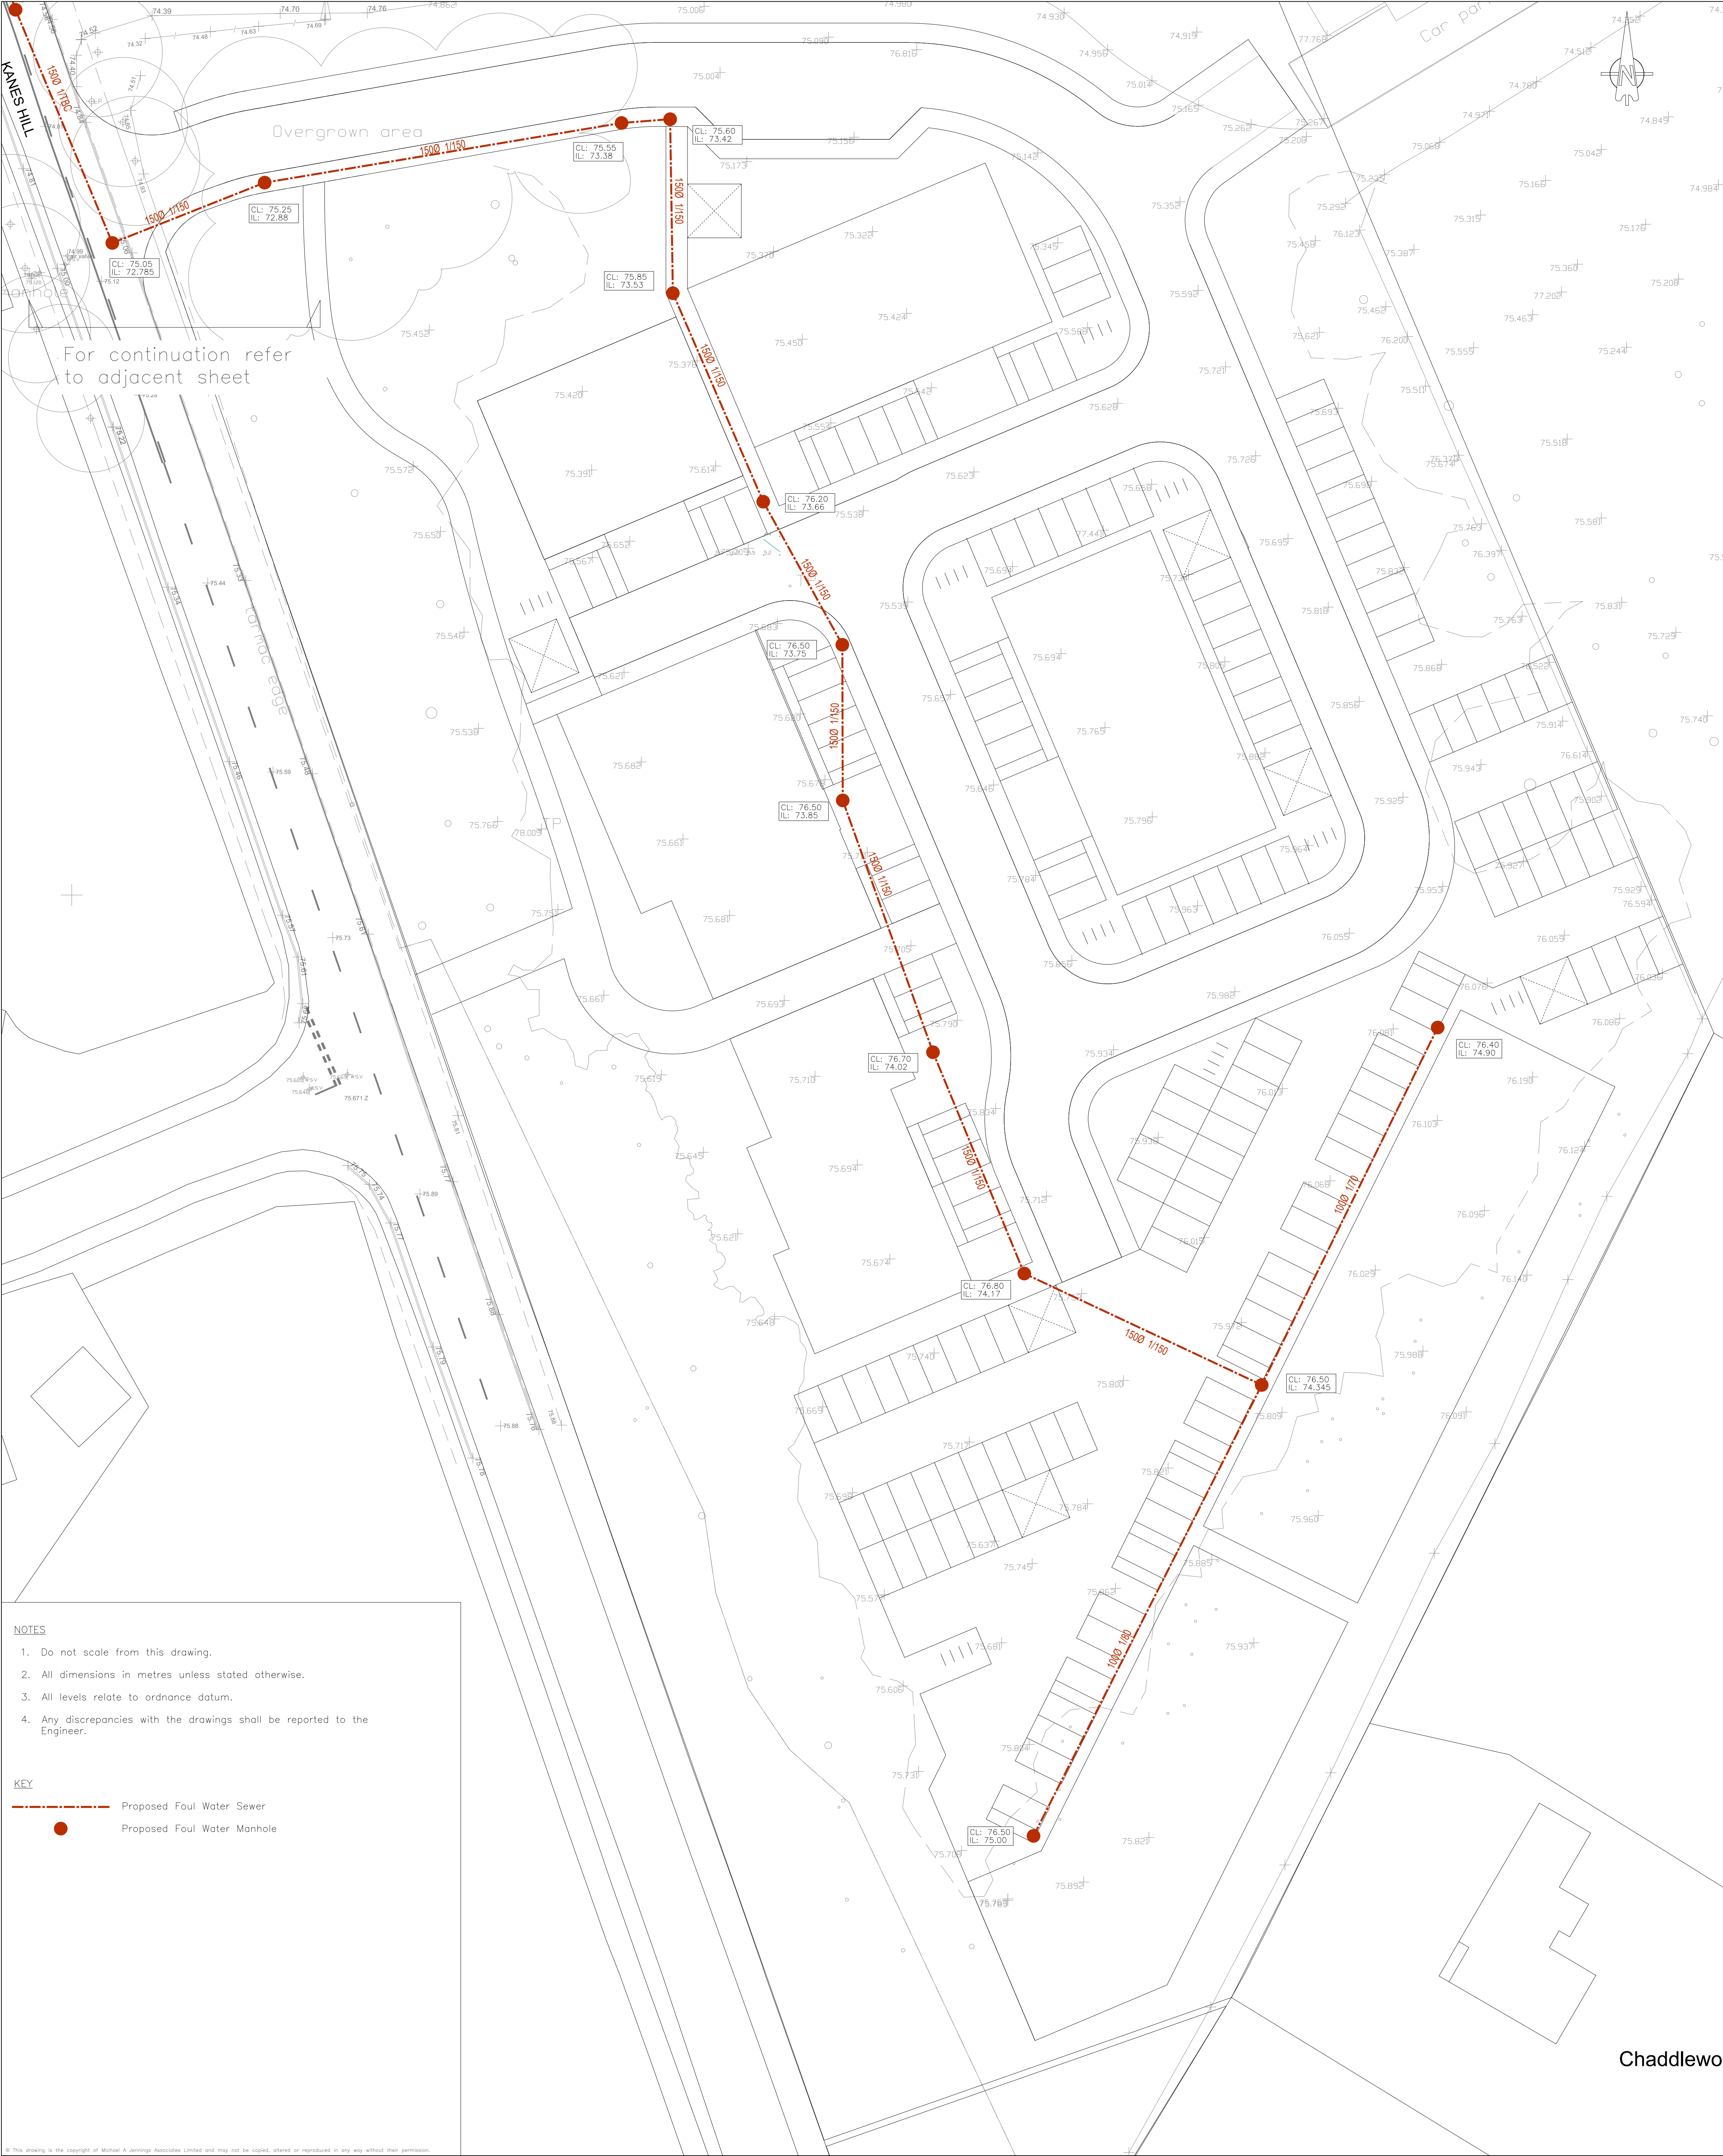

NOTES

1. Do not scale from this drawing.
2. All dimensions in metres unless stated otherwise.
3. All levels relate to ordnance datum.
4. Any discrepancies with the drawings shall be reported to the Engineer.

KEY

Proposed Foul Water Sewer

Proposed Foul Water Manhole

© This drawing is the copyright of Michael A Jennings Associates Limited and may not be copied, altered or reproduced in any way without their permission.

REV. No.	09.01.2026	Amended to suit revised surface water drainage strategy				TSH	KG	
PLZ	No.	DATE	DESCRIPTION				DRAWN	CHECKED
Client			HI-Acre Construction Ltd		MJA CONSULTING CIVIL & STRUCTURAL ENGINEERS Ipsum Court, 24 The Quadrant, Abingdon Science Park, Abingdon Oxon, OX14 3YF Tel: 01235 555173 Email: mail@mjaconsulting.co.uk			
Project			Kanes Hill, Southampton					
Title			Foul Water Drainage Strategy		PLANNING			
			Scale:		1:250 @ A0		Status:	
Drawn:			TSH		Project Engineer TSH		Project No: 7230	
Drawing Number:			7230-MJA-SW-XX-DR-C-006		Date:		March 2025	
					Rev:		PL2	