
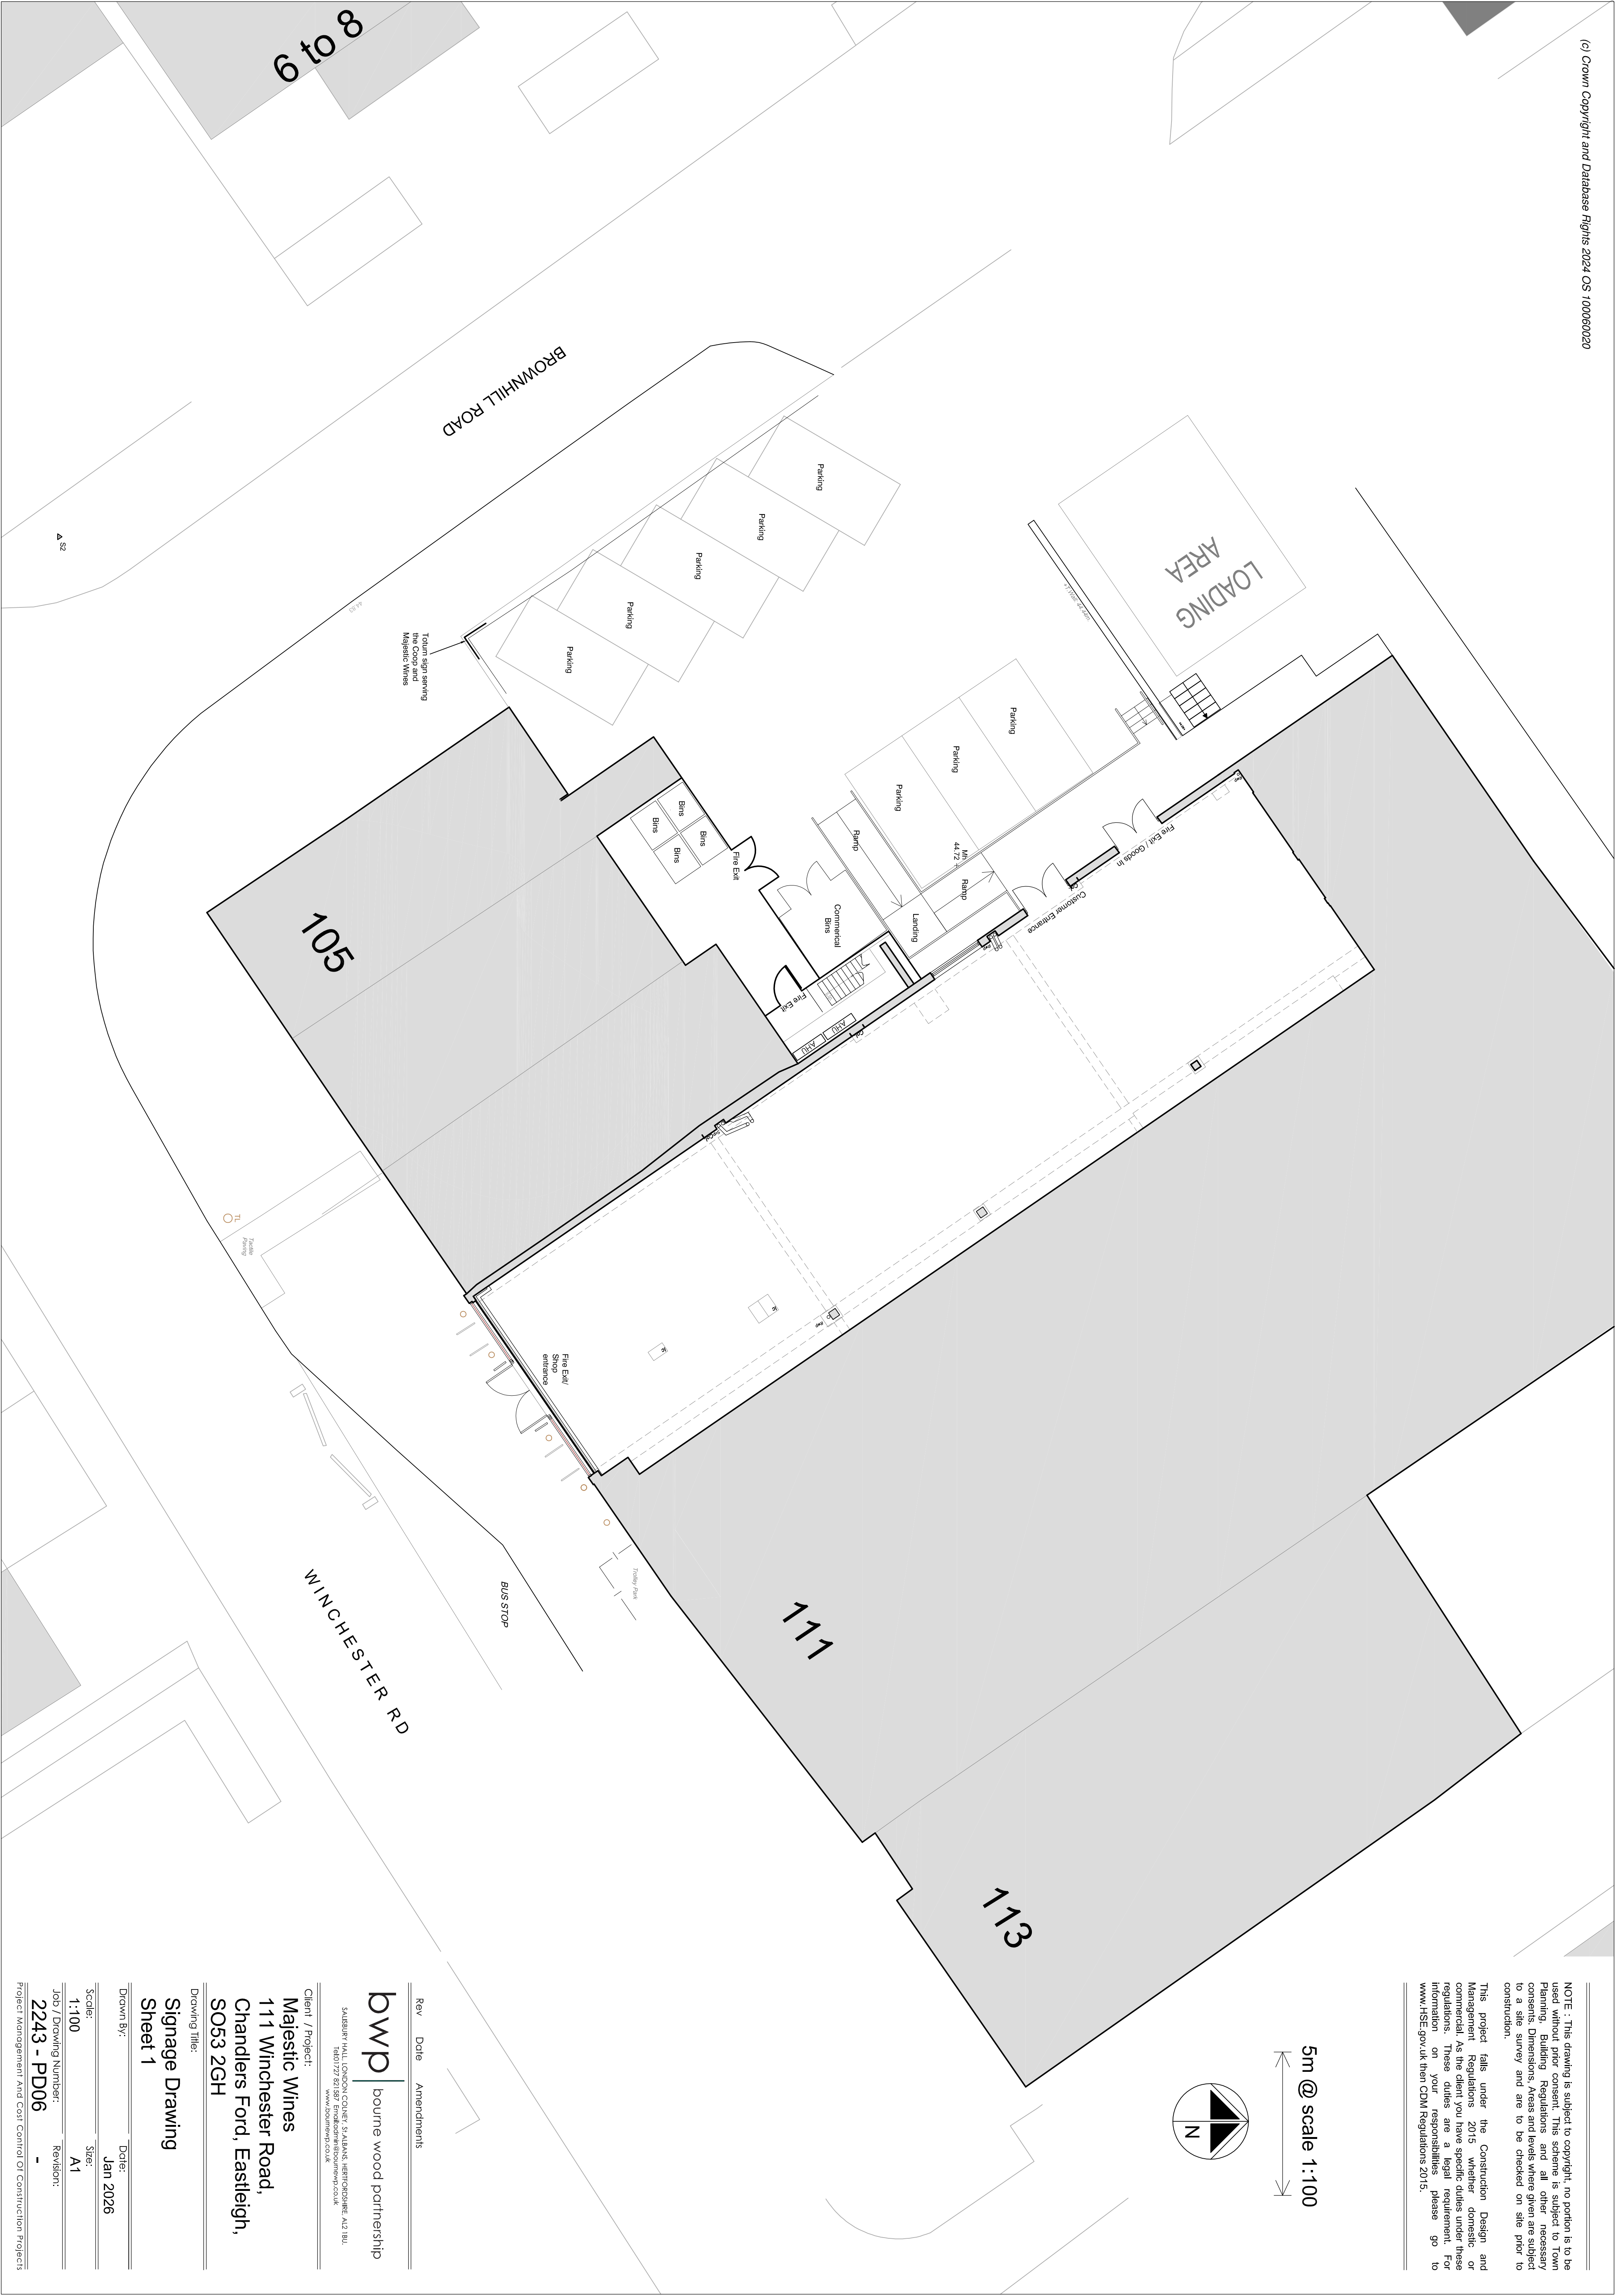


NOTE : This drawing is subject to copyright, no portion is to be used without prior consent. This scheme is subject to Town Planning, Building Regulations and all other necessary consents, Dimensions, Areas and levels where given are subject to a site survey and are to be checked on site prior to construction.

This project falls under the Construction Design and Management Regulations 2015 whether domestic or commercial. As the client you are a legal dutyholder these regulations. These duties are a legal requirement. For information on your responsibilities please go to www.HSE.gov.uk then CDM Regulations 2015.

5m @ scale 1:100

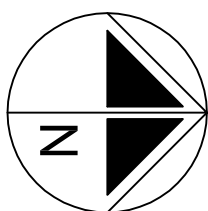

Rev	Date	Amendments
-----	------	------------

bwp bourne wood partnership

SALISBURY HALL, LONDON CORNER, STALBANS, HERTS SG8 6BE, UK
TEL: 01727 801000
WWW.BOURNEWOOD.CO.UK

Client / Project:
Majestic Wines
111 Winchester Road,
Chandlers Ford, Eastleigh,
SO53 2GH

Drawing Title:
Signage Drawing
Sheet 1

Drawn By:	Date:
	Jan 2026

Scale:	Size:
1:100	A1

Job / Drawing Number:	Revision:
2243 - PD06	-

Project Management And Cost Control Of Construction Projects