


This project falls under the Construction Design and Management Regulations 2015 whether domestic or commercial. As the client you have specific duties under these regulations. These duties are a legal requirement. For information on your responsibilities please go to www.HSE.gov.uk then CDM Regulations 2015.

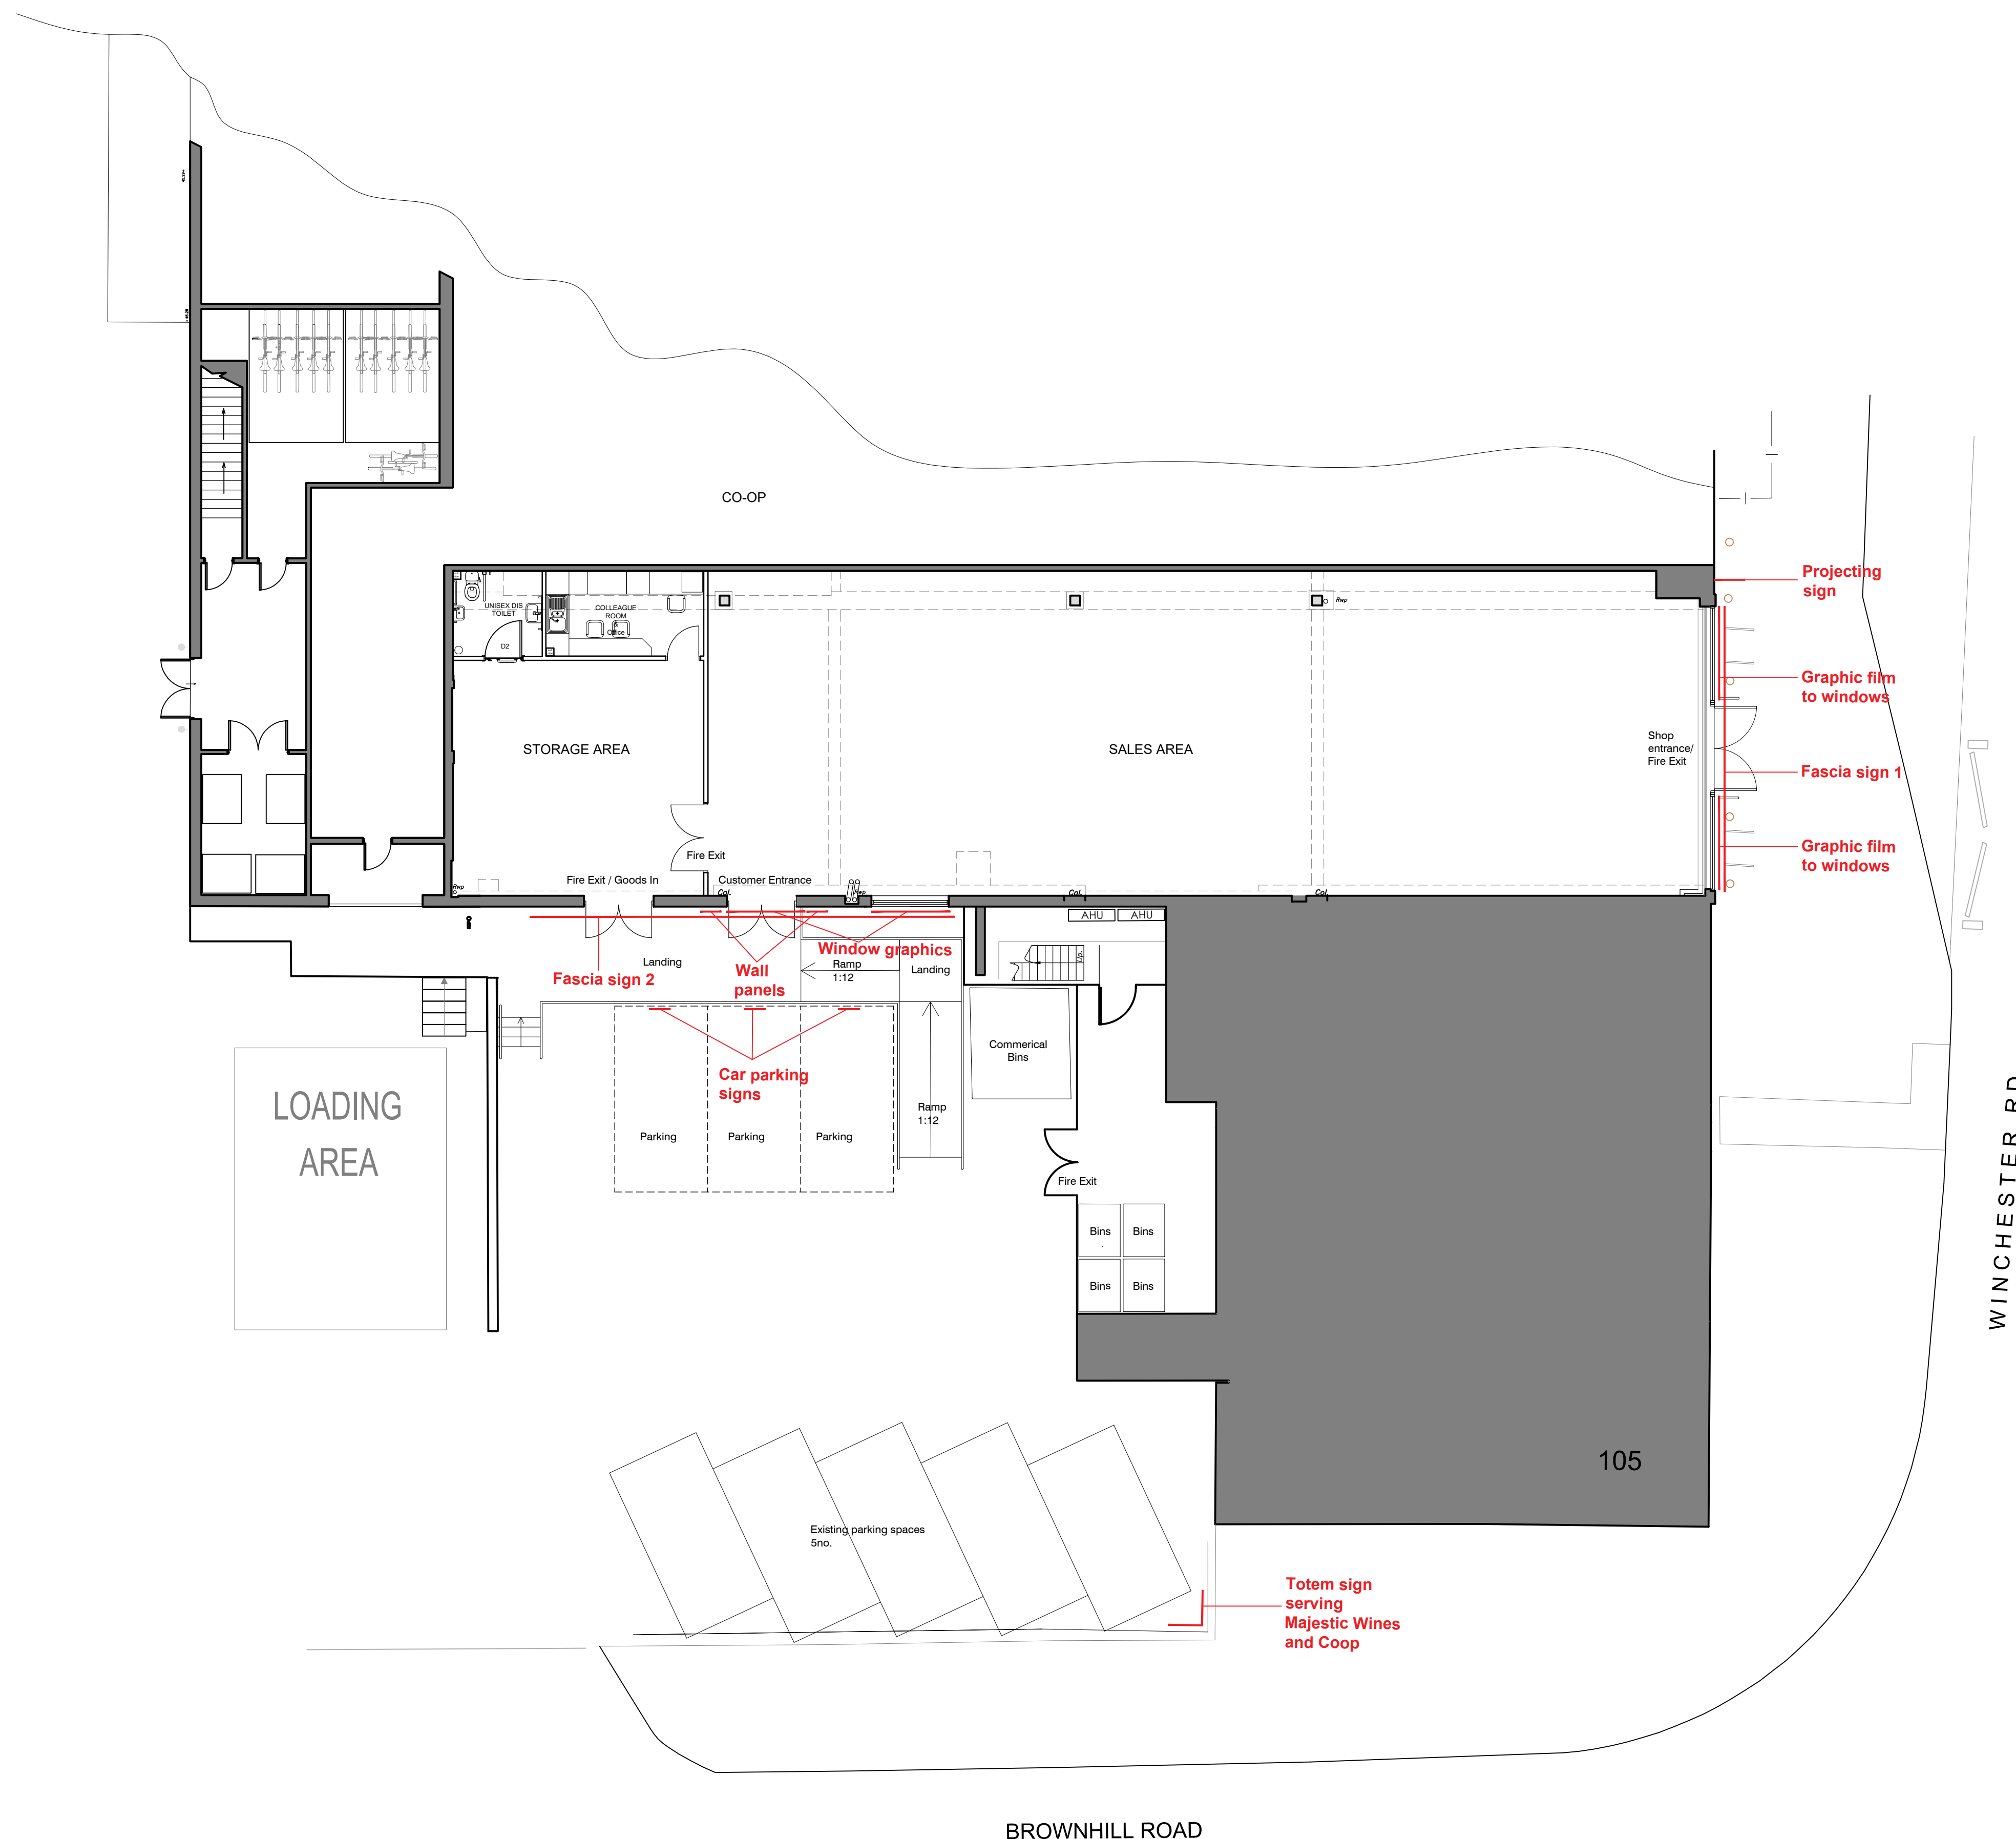

Client / Project:

Majestic Wines

111 Winchester Road,
Chandlers Ford, Eastleigh,
SO53 2GH

Drawn By:	Date:
	Jan 2026
Scale:	Size:
1:100	A1
Job / Drawing Number:	Revision:
2243 - PD07	-

Project Management And Cost Control Of Construction Projects