



One Horton Heath, Lower Acre - Eastleigh Borough Council

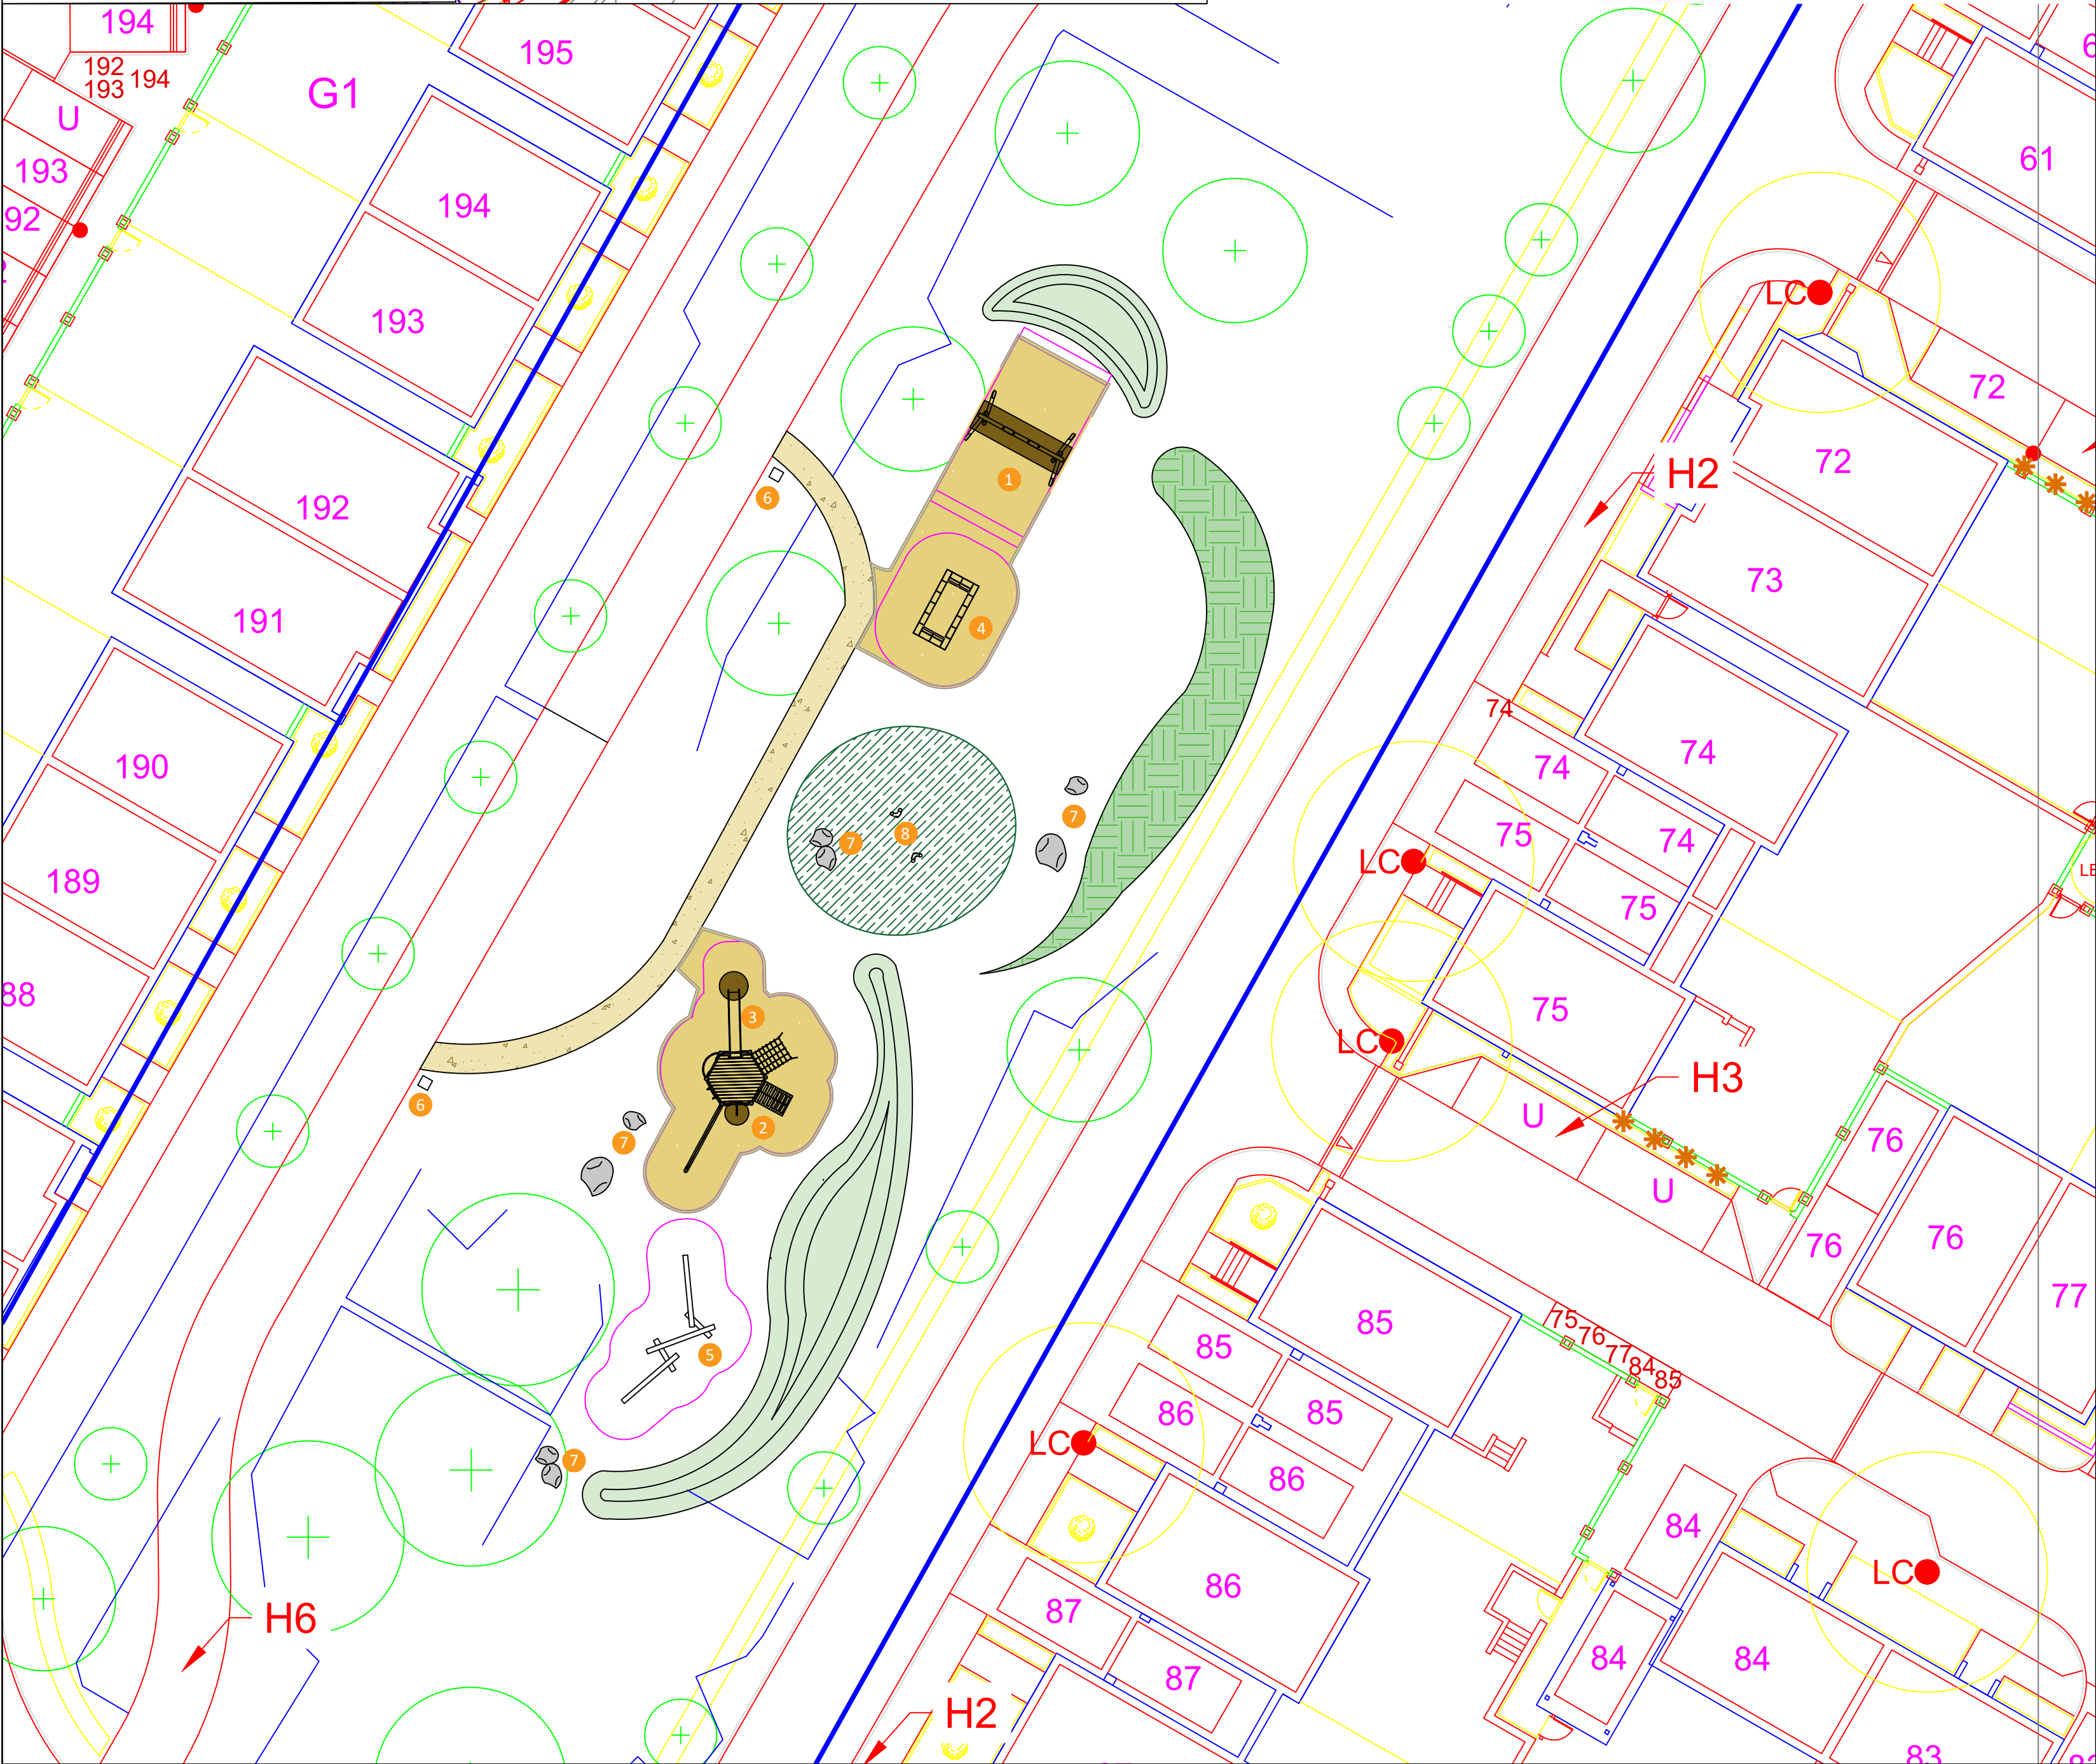

Notes & Disclaimers:
1. Drawing is based on "0052501-04_Landscape General Arrangement Plan.dwg" and "5015560-RDG-XX-ST-D8-C-0589.pdf" drawings provided by Eastleigh Borough Council
2. Please note prices are indicative and subject to site survey.
3. Pricing does not include trees, pathways, drainage, surveys or other suggested elements shown in design.
4. Ecomat Grassmat requires a well established grass base prior to installation to meet CFH requirements. It is assumed the existing grass is suitable. To be confirmed on site prior to construction.
5. Quotation assumes groundwork's beneath site are stable and safe for play installation prior to install.
6. Bonded Rubber Mulch for visual representation only and may differ in colour and design on installation.
7. Boulders shown are indicative of location sizes may vary to those shown on plan.
8. Watering of turf is the responsibility of the client and has not been costed for.
9. Design assumes area will be well draining grass prior to installation.

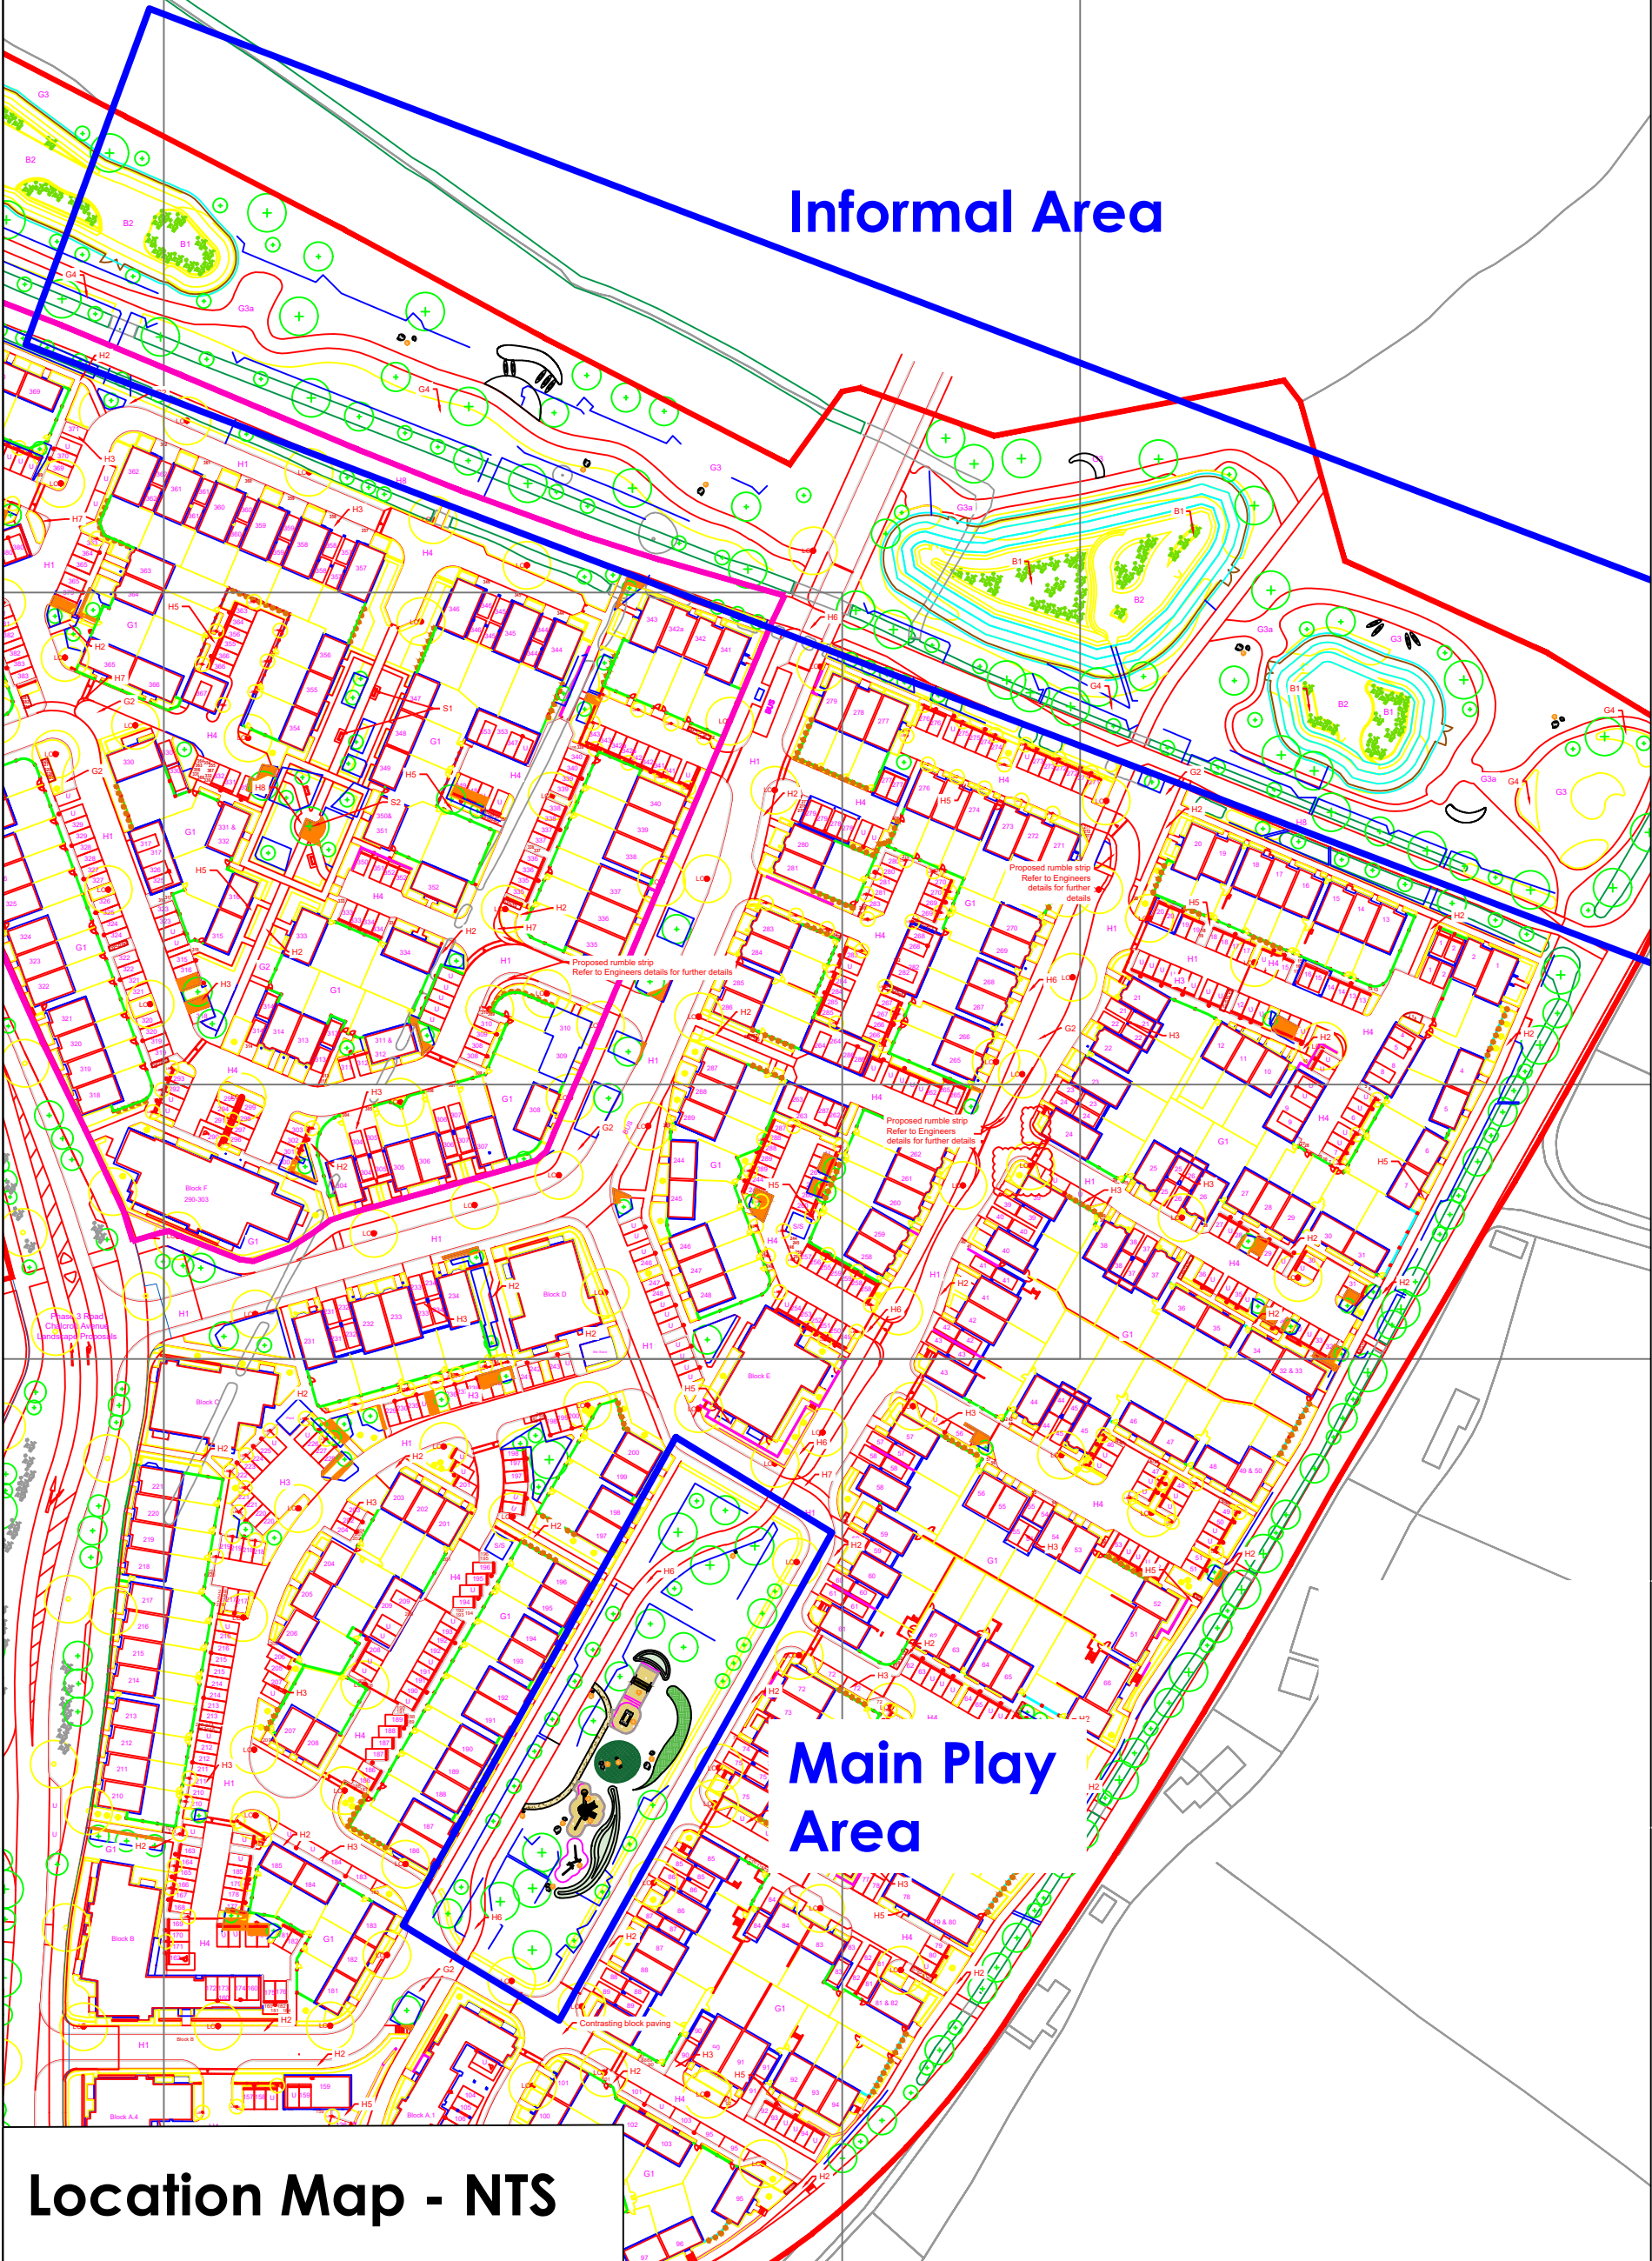

- Items List**
1. Double swing 2.6m high x1 inclusive sit up seat x1 black flat Ref: 901030300R-SP4
 2. Variojet Annsberg (145) Ref: V01178050R
 3. Tower Slide 0.48m wide - 1.45m Ref: 9022320150
 4. Jumpoo Wheelchair Accessible Trampoline with black collar Ref: JP2214
 5. Beach Treasures Ref: 907120210R
 6. Derby Standard Bin 120L (x2) Ref: BX45G 2550
 7. 2x Pack of Glacial Boulders (4 boulders per pack) approx 250kg each / approx 650mm length Ref: PLS14-01
 8. 2x Forked Robinia Post for den building, exact height TBC Ref: 9128855400-sp1
 9. 2x pack of Glacial Boulders (4 boulders per pack) approx 250kg each / approx 650mm length for Informal Area Ref: PLS14-01

Surfacing, Groundworks & Landscaping:

120m² Beige wetpour with 8m² brown wetpour wearpads (included in overall quantity) to the following CFH

59m² @ 1.75m
30m² @ 1.5m
39m² @ 1.0m

Wetpour requires 128m² MOT Type 1 stone subbase 150mm deep (including excavation required with 76LM chase cut edging.

62m² Wildflower Seeding including preparation.

Creation of mounding requires 62m³ spoil from site and 120m² turf (inc. preparation).

Key

- | | | | |
|--|---------------------------------------|--|--------------------------|
| | Pathway (By Others) | | New Rubber Wetpour |
| | Den Building Area (By Others) | | Mounding |
| | Trees (By Others) | | New Boulders |
| | Mounding to Informal Area (By Others) | | Falling Space |
| | | | Wildflower Seed Planting |

PLEASE REFER TO NOTES & DISCLAIMERS

ALL EQUIPMENT AND SAFER SURFACING CONFORMS TO EN1176/7

COPYRIGHT: All rights to the design and equipment lie with Jupiter Play and their brand partner, programme supplier. This drawing is the property of Jupiter Play. Copyright is reserved by them and the drawing is issued on the condition that it is not copied, reproduced, retained nor disclosed to any unauthorised person either wholly or in part without the consent of Jupiter Play. ©2025


Project:
One Horton Heath, Lower Acre

Client:
Eastleigh Borough Council

Reference:
00013552-One_Horton_Heath-EastleighBC-RV03

Revision: 03	Drawn: RS	Checked: RP/AG	Date: 23/12/2025	Scale: 1:200 @ A3
------------------------	---------------------	--------------------------	----------------------------	-----------------------------

03	23/12/25	Remove benches, add in additional boulders to quote	RS	N/A
02	25/11/25	Removed roundabout, reduced wetpour & moved area to the west away from the hedge and road.	RS	AG
01	07/10/25	Revised equipment and reduction to one area.	RS	AG
00	04/07/25	Initial drawing proposal.	RS	RP
Rev	Date	Detail	D	C

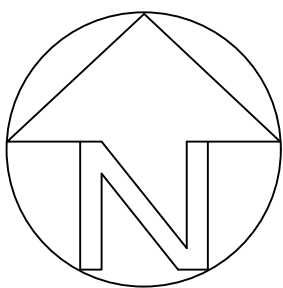

Jupiter
play&leisure

The Coach House
2 North Road
West Bridgford
Nottingham
NG2 7NG
0115 969 9859
info@jupiterplay.co.uk
www.jupiterplay.co.uk