


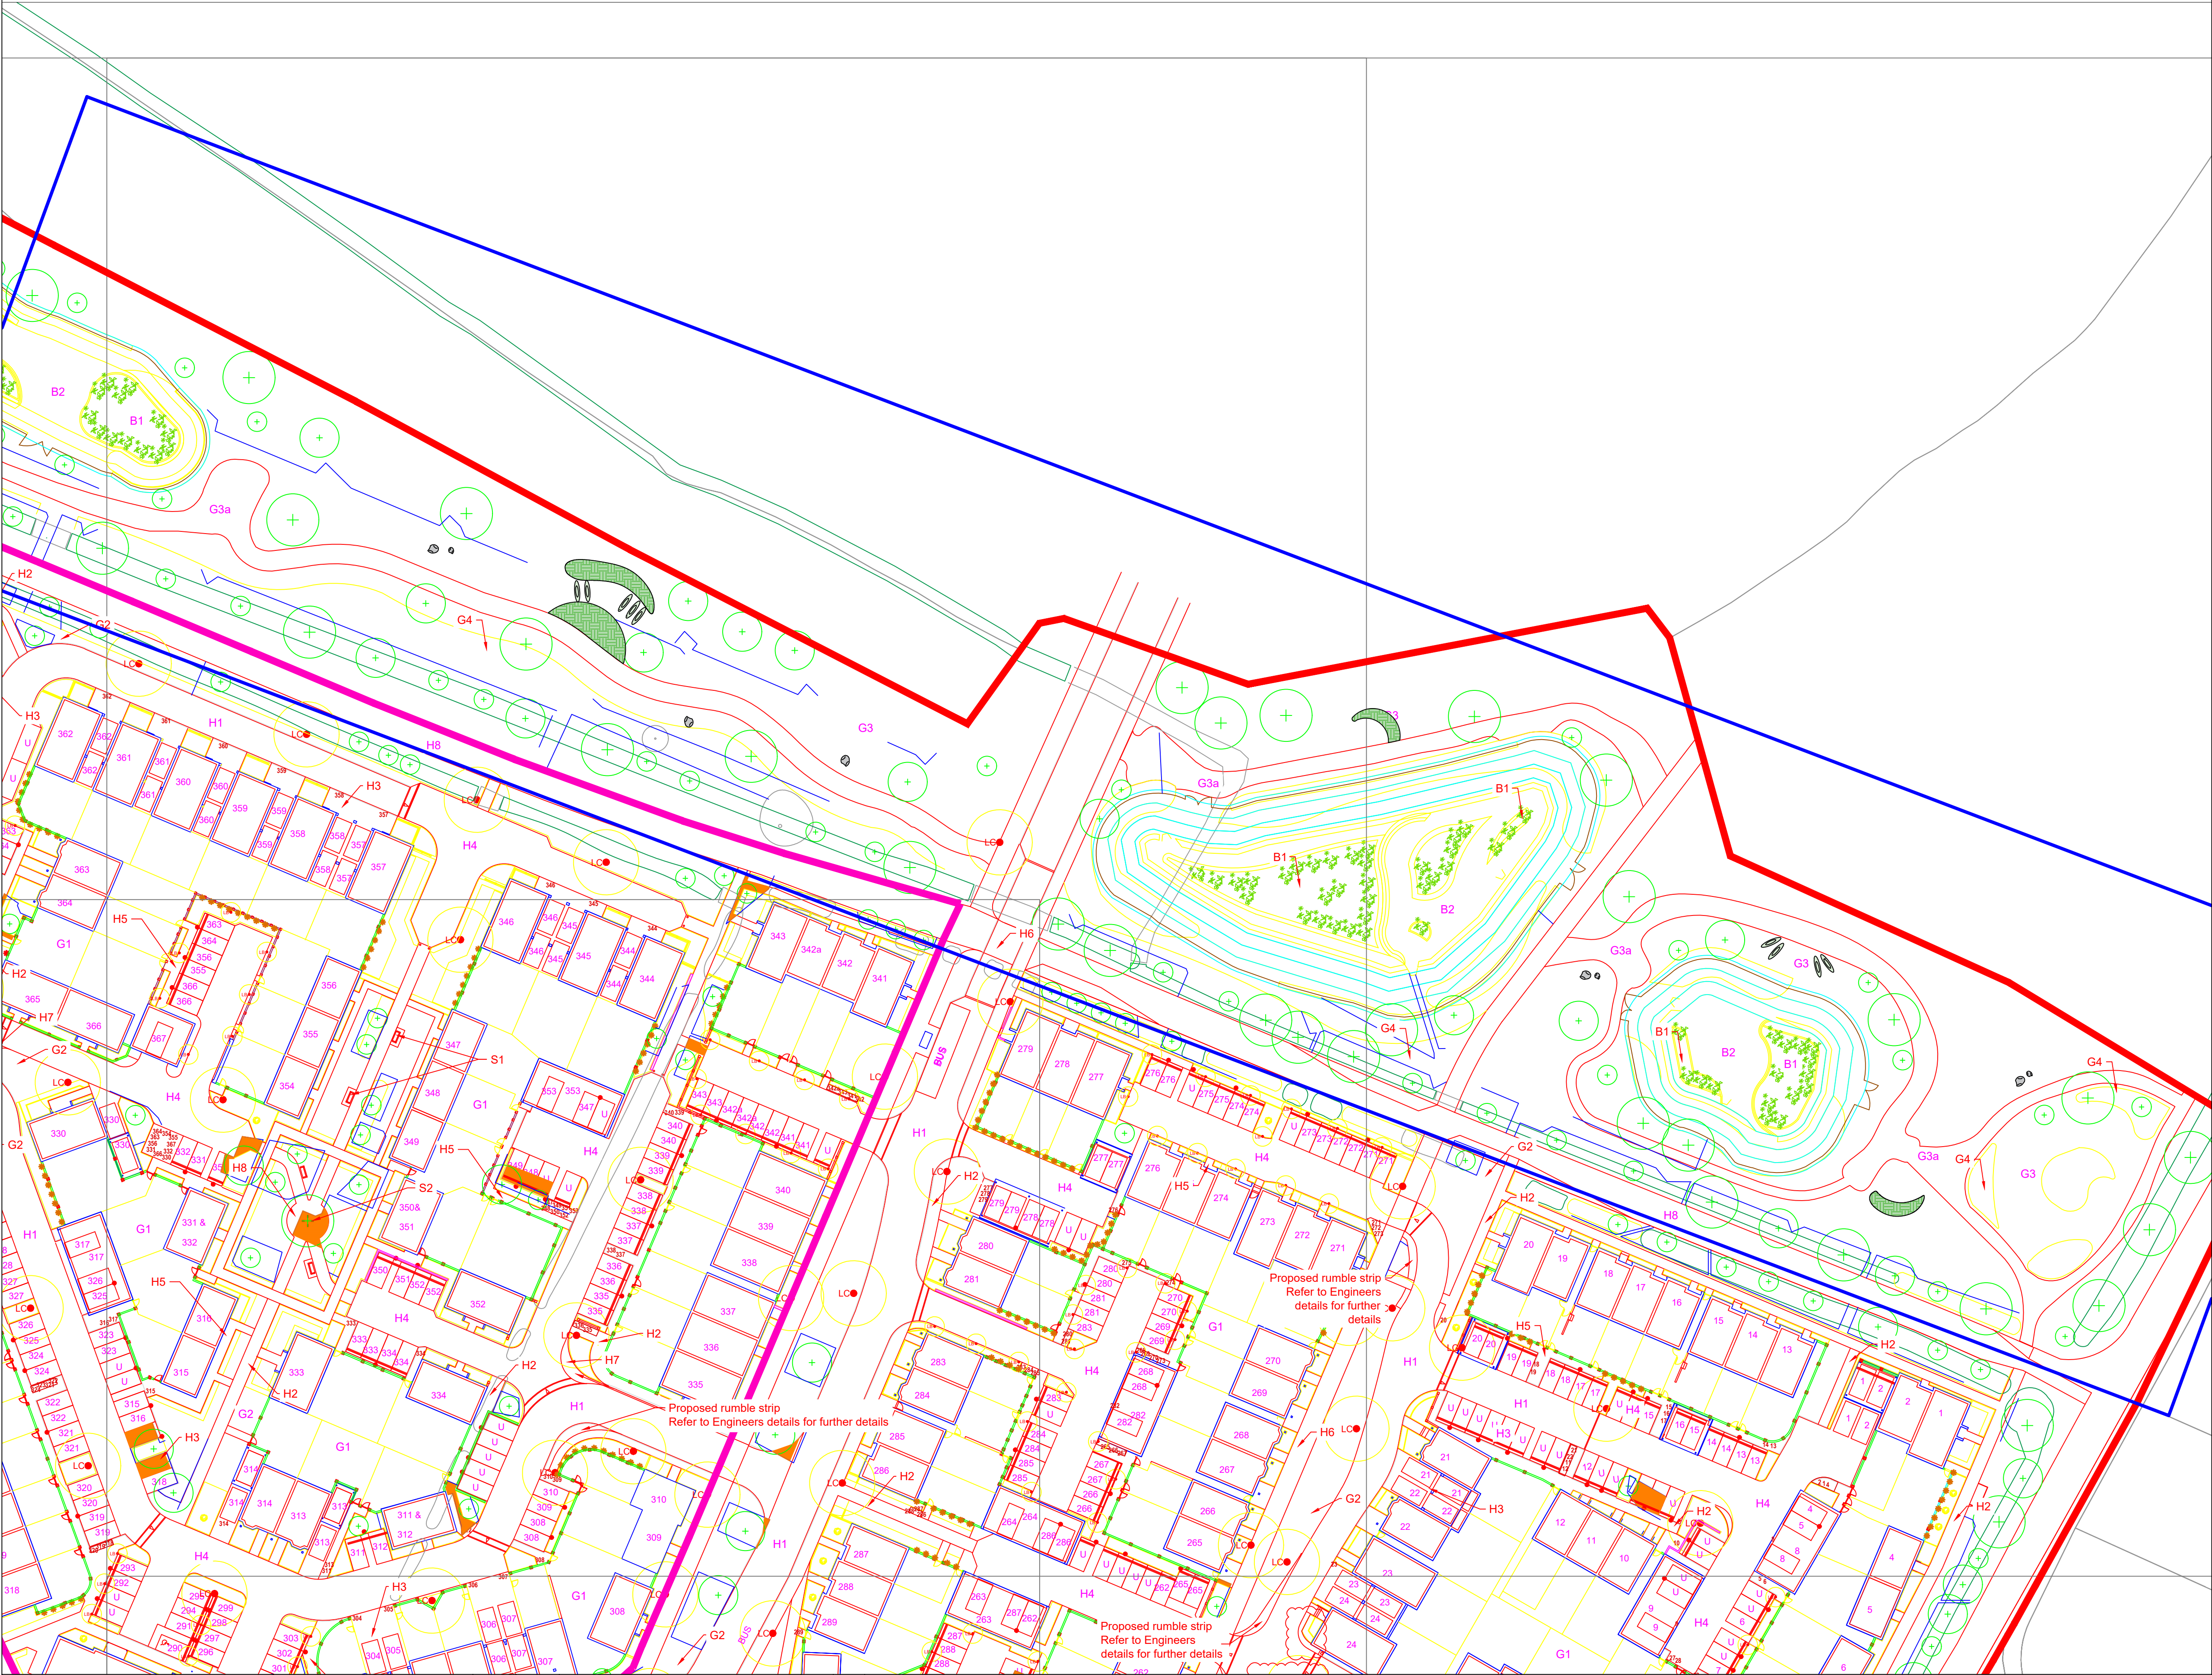

Key

- New Boulders (By Others)
- Trees (By Others)
- Wildflower Seed Planting (By Others)
- Mounding (By Others)


PLEASE REFER TO NOTES & DISCLAIMERS

ALL EQUIPMENT AND SAFER SURFACING CONFORMS TO EN1176/7

COPYRIGHT: All rights to the design and equipment lie with Jupiter Play and their brand partner programme supplier. This drawing is the property of Jupiter Play. Copyright is reserved by them and the drawing is issued on the condition that it is not copied, reproduced, retained nor disclosed to any unauthorised person either wholly or in part without the consent of Jupiter Play. ©2025

Project: One Horton Heath, Lower Acre		Client: Eastleigh Borough Council							
Reference: 00013233-One_Horton_Heath-EastleighBC									
Revision: 01	Drawn: RS	Checked: RP	Date: 07/10/2025	Scale: 1:500 @ A3	01 00	07/10/25 04/07/25	show landscaped area TO BE DONE BY OTHERS initial drawing proposal	RS RS	N/A RP
					Rev	Date	Detail	D	C

Notes & Disclaimers:
1. Drawing is based on "00525L01-04_Landscape General Arrangement Plan.dwg" and "5015560-RDG-XX-ST-DR-C-0589.pdf" drawings provided by Eastleigh Borough Council
2. All works in this area are by others and have not been costed for.

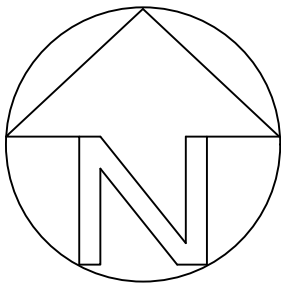

Jupiter
play@leisure

The Coach House
2 North Road
West Bridgford
Nottingham
NG2 7NG
0115 969 9859
info@jupiterplay.co.uk
www.jupiterplay.co.uk