


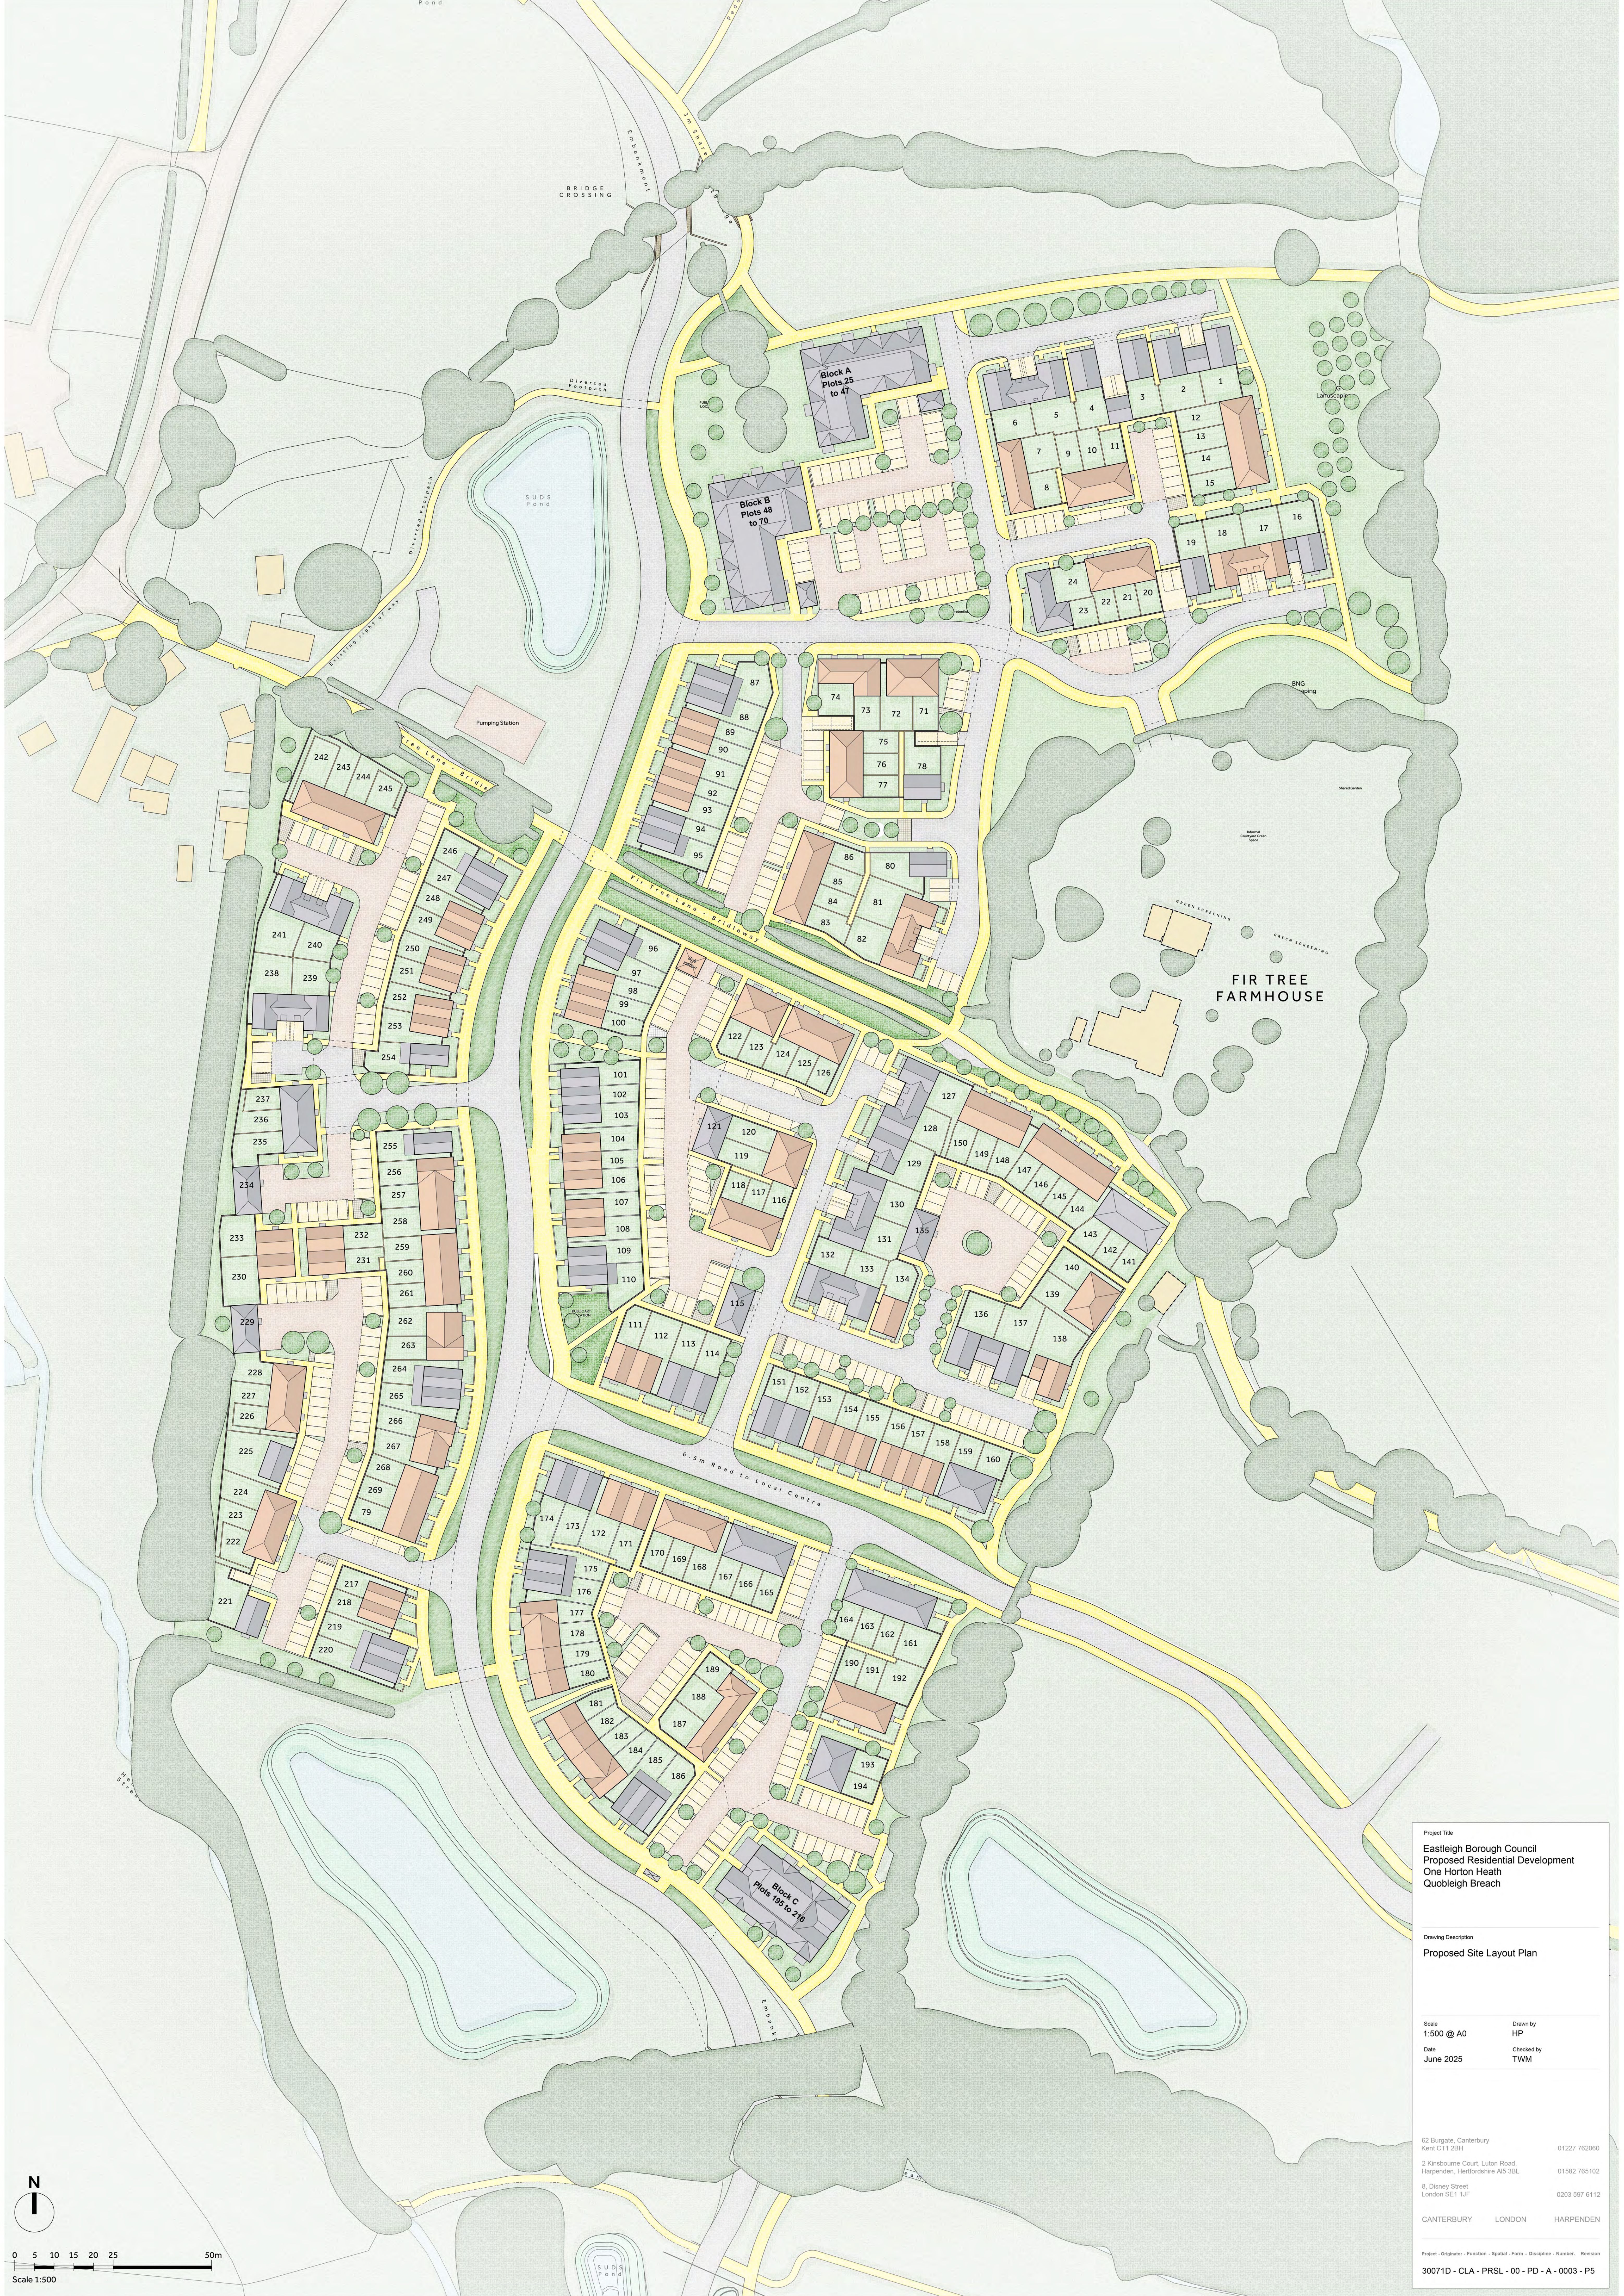

Project Title
**Eastleigh Borough Council
Proposed Residential Development
One Horton Heath
Quobleigh Breach**

Drawing Description
Proposed Site Layout Plan

Scale 1:500 @ A0	Drawn by HP
Date June 2025	Checked by TWM

62 Bursgate, Canterbury Kent CT1 2BH	01227 762060
2 Kingsbourne Court, Luton Road, Harpenden, Hertfordshire AL5 3BL	01582 765102
8, Disney Street London SE1 1JF	0203 897 6112
CANTERBURY	LONDON
HARPENDEN	

Project - Originator - Function - Spatial - Form - Discipline - Number - Revision
30071D - CLA - PRSL - 00 - PD - A - 0003 - P5