


Disclaimer

This drawing is generated from a federated Revit model, and as such the structural and M&E elements shown were not modelled by Boyle & Summers.

Boyle & Summers do not take any responsibility for the design of the other consultant information referenced into this drawing and all such information should be sourced / interrogated from drawings / models provided by the companies responsible for their creation.

Note A: These drawings are subject to review by the Fire Engineering Consultant. Input is required to confirm the fire strategy, escape provisions, and overall compliance with current fire safety regulations.



Note B: FR - Fire Resistant Glazed Screen

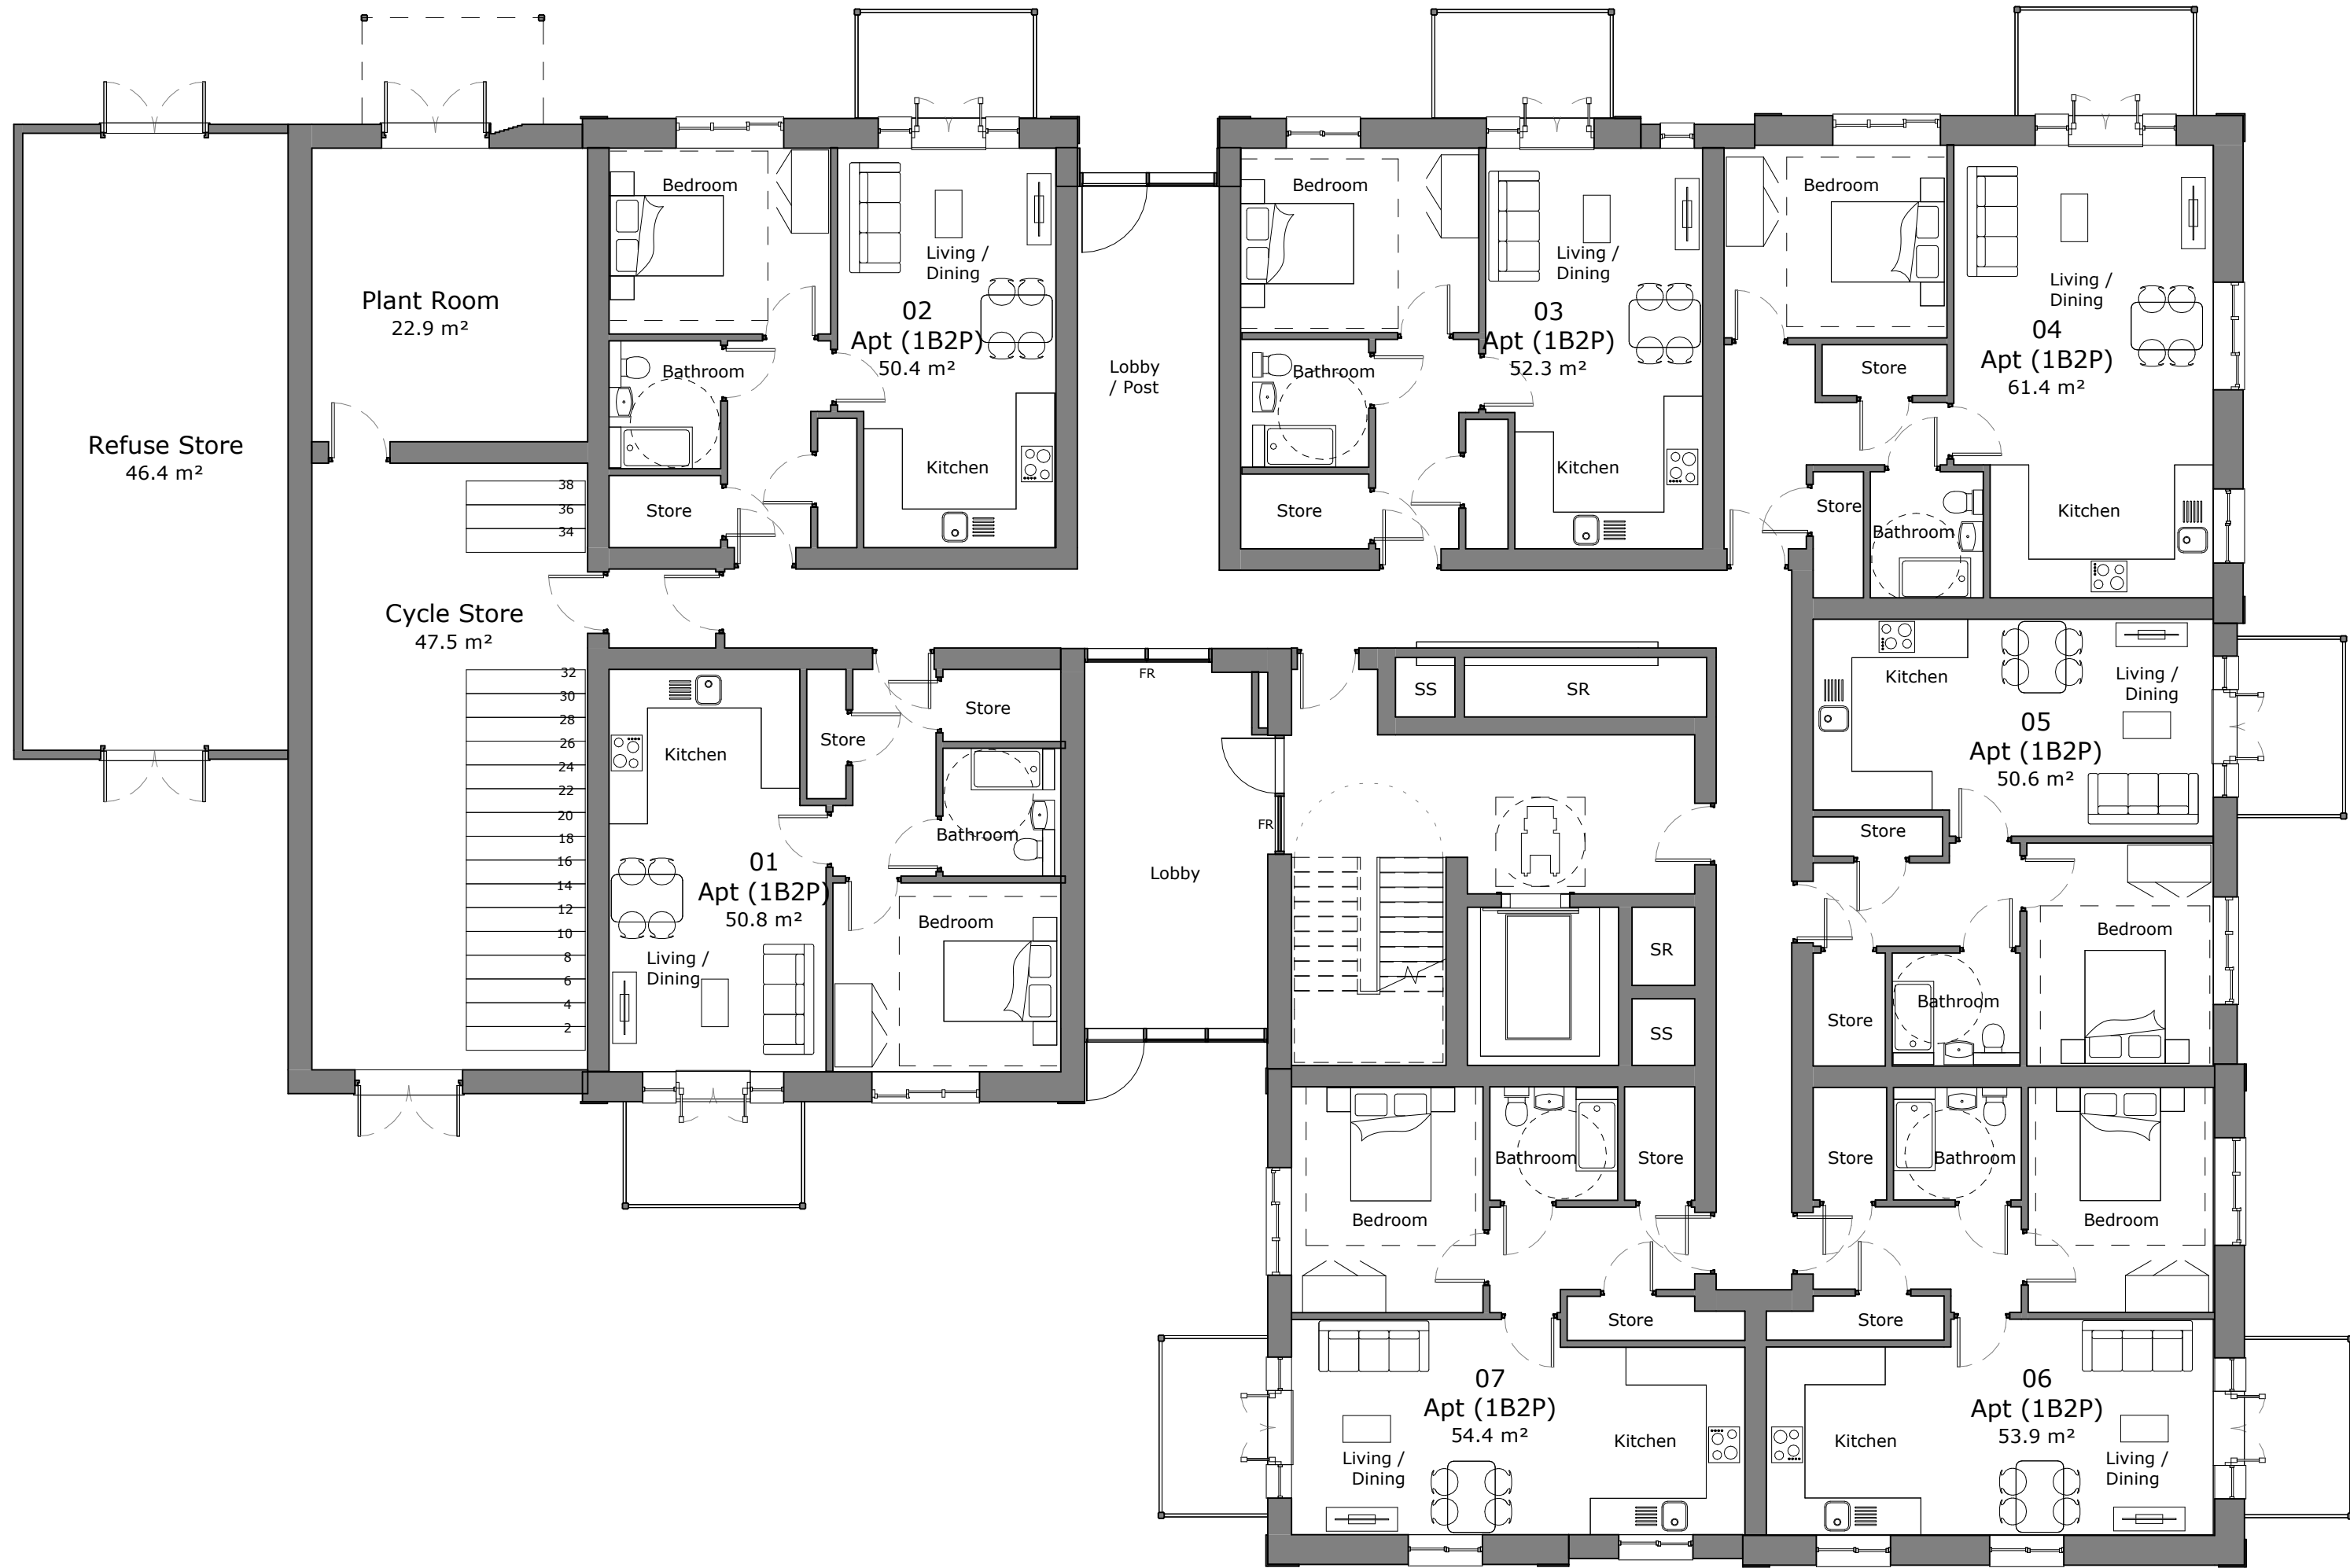

Apartment Block 1 Schedule			
Level	Apt No	Name	Area (NIA)
0Gr Floor		Cycle Store	47.5 m²
0Gr Floor		Plant Room	22.9 m²
0Gr Floor		Refuse Store	46.4 m²
0Gr Floor	01	Apt (1B2P)	50.8 m²
0Gr Floor	02	Apt (1B2P)	50.4 m²
0Gr Floor	03	Apt (1B2P)	52.3 m²
0Gr Floor	04	Apt (1B2P)	61.4 m²
0Gr Floor	05	Apt (1B2P)	50.6 m²
0Gr Floor	06	Apt (1B2P)	53.9 m²
0Gr Floor	07	Apt (1B2P)	54.4 m²

Apartment Block:
Total Number of Units:
Unit Mix:
Standards:

Apartment Block 01
30no.
22no.1Bed / 08no.2Bed
NDSS / M4(2)

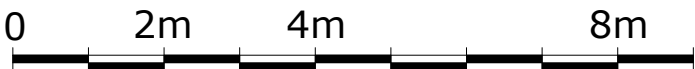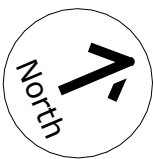

G2	Revised Elevations & associated plan revisions	06-02-26	AM	RS
G1	Planning Issue	02-12-25	JA	RS
Rev	Comments	Date	Dr	Ch

Apartment Block 01
Proposed Ground Floor Plan
UAOHH-BSL -A1 - 00 - DR - A -3001 -G2
Upper Acre, One Horton Heath 23074
Land west of Burnetts Lane, Eastleigh SO30 2HH 1 : 100 @ A1
Eastleigh Borough Council (OHH Team) **PLANNING**

Suite E, Ferry House
Canute Road
Southampton
Hampshire
SO14 3FJ

023 8063 1432
boyleandsummers.co.uk

Boyle & Summers