


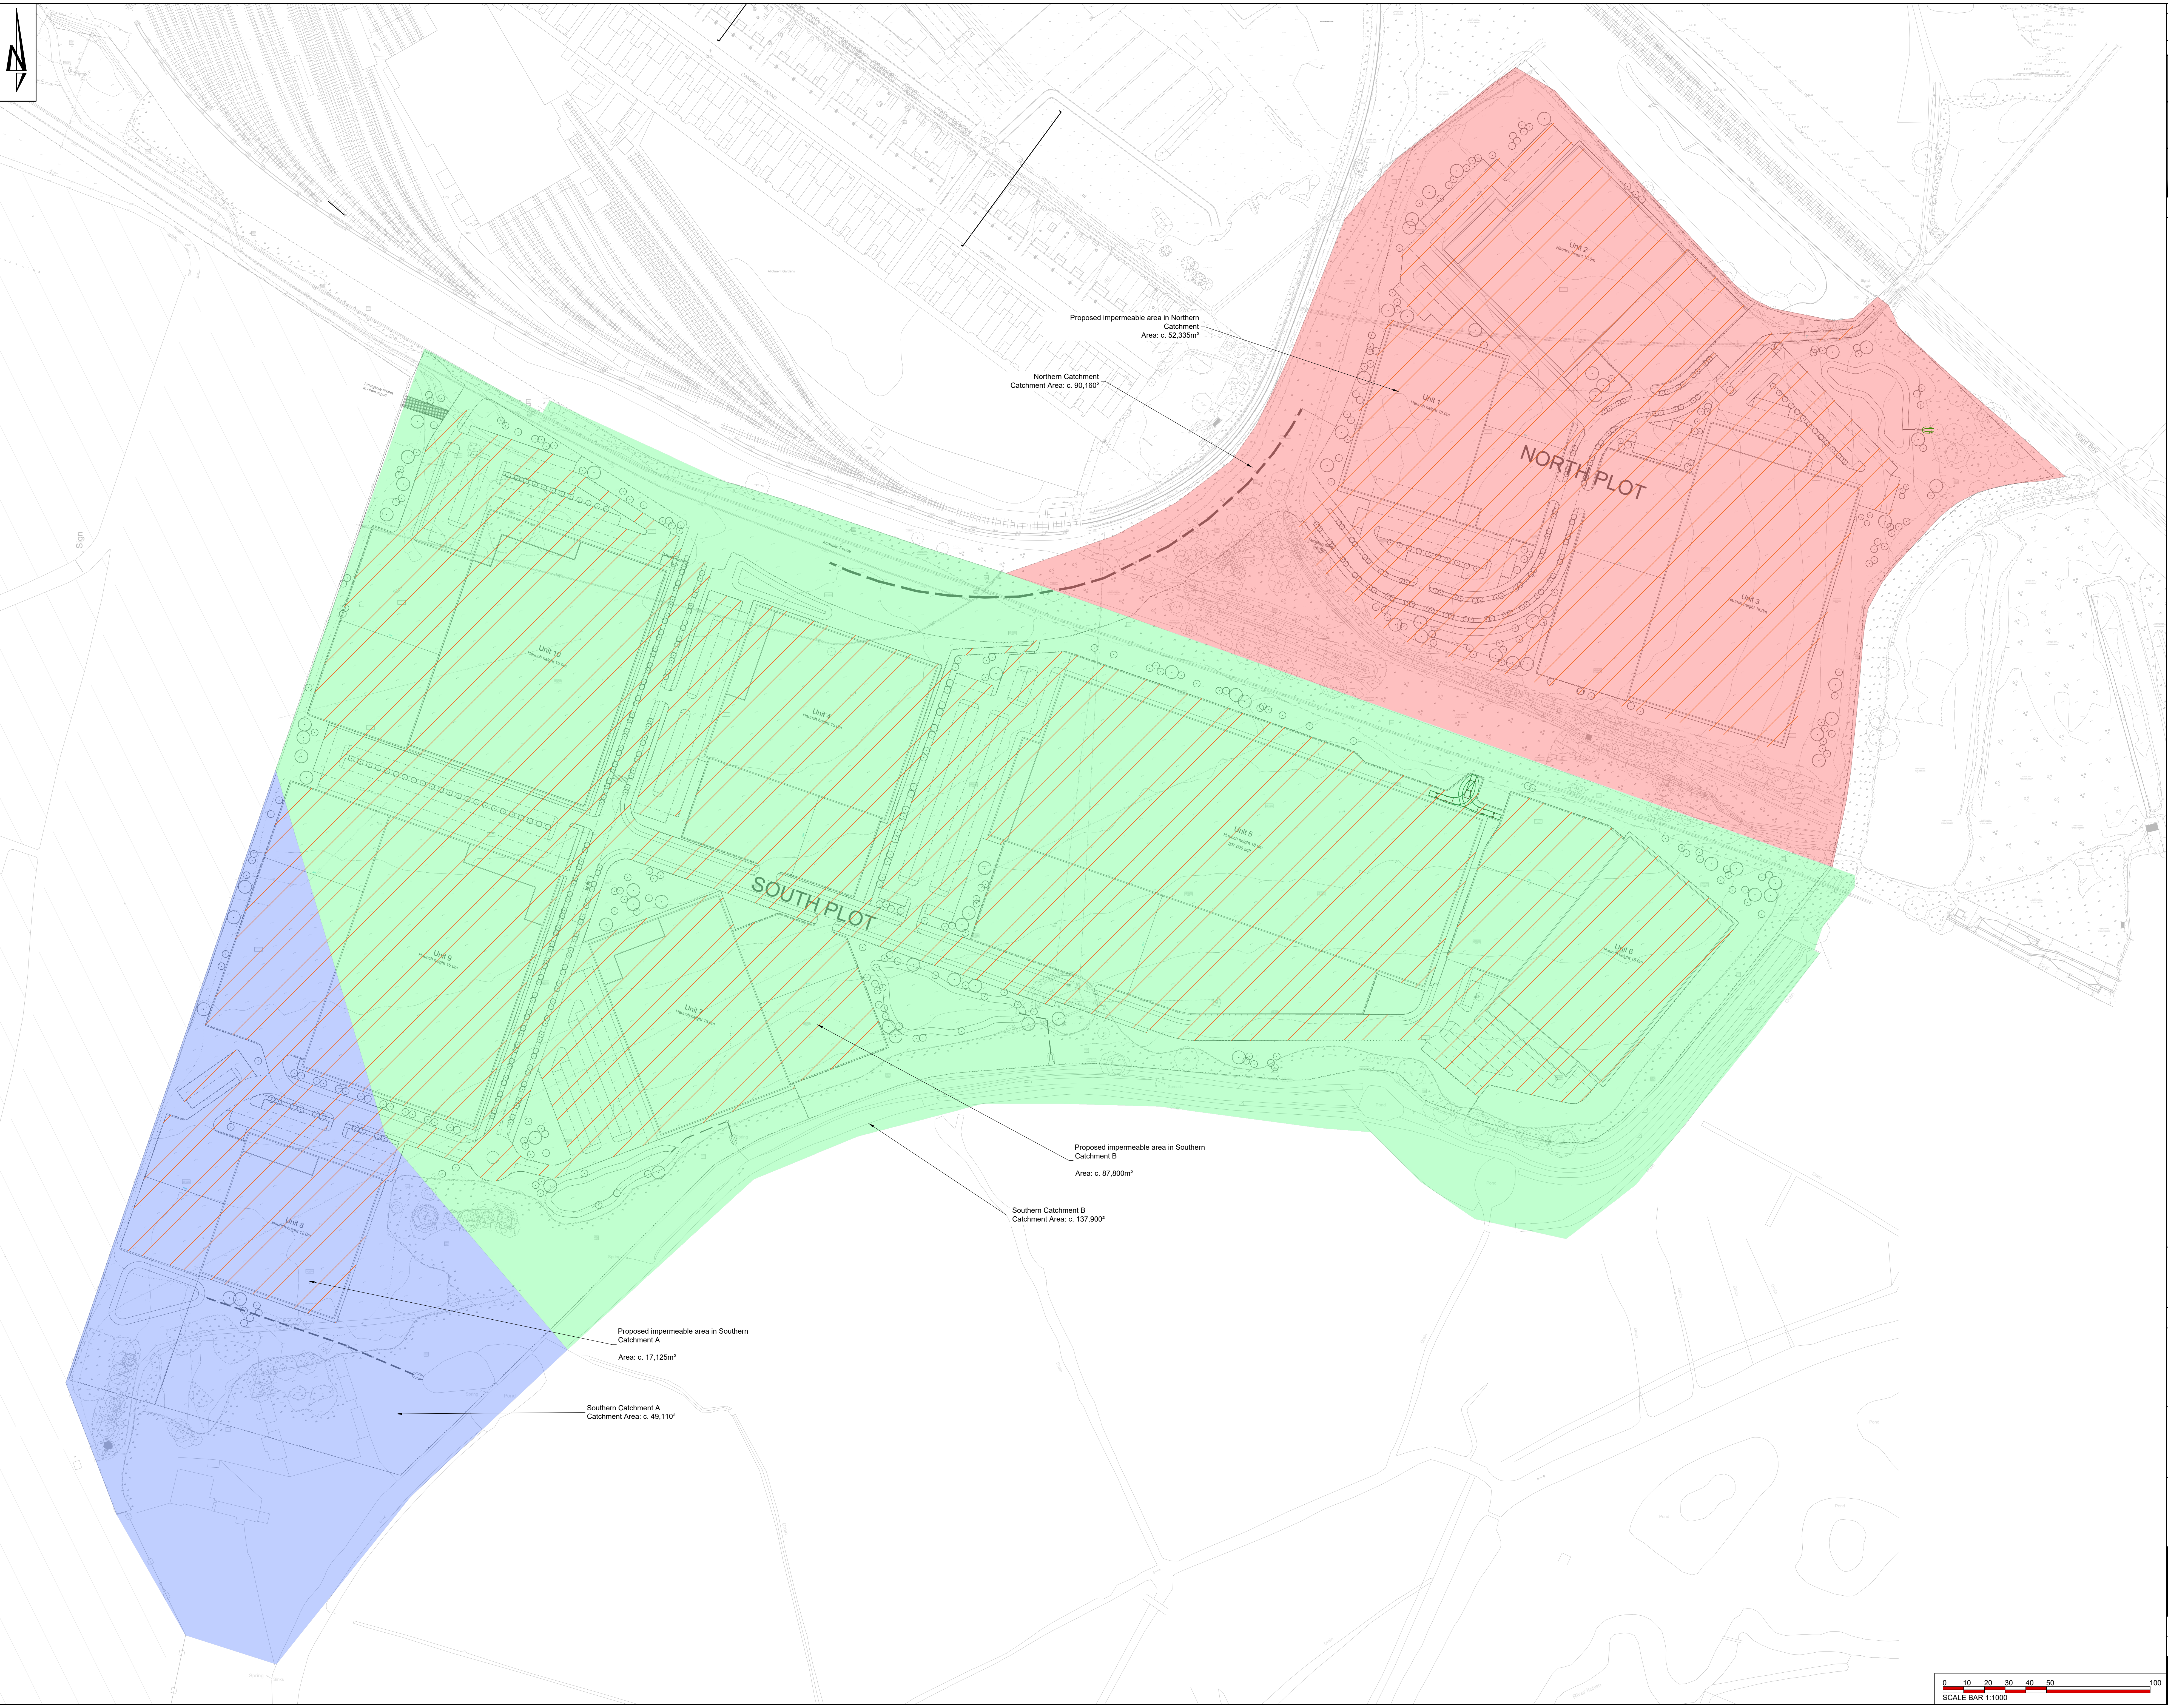

THIS DRAWING IS THE COPYRIGHT OF BURROWS GRAHAM LIMITED.

SAFETY, HEALTH AND ENVIRONMENTAL INFORMATION

IN ADDITION TO THE HAZARDS/RISKS NORMALLY ASSOCIATED WITH THE TYPES OF WORK DETAILED ON THIS DRAWING, NOTE THE FOLLOWING:

CONSTRUCTION

MAINTENANCE

DEMOLITION

IT IS ASSUMED THAT ALL WORKS WILL BE CARRIED OUT BY A COMPETENT CONTRACTOR WORKING, WHERE APPROPRIATE, TO AN APPROVED METHOD STATEMENT

GENERAL NOTES:

1. This drawing shall be read in conjunction with all the relevant architects, engineers' and service engineers drawings & specifications.

2. All units in millimeters U.O.N. on the drawing.

3. Do Not Scale off the drawing.

LEGEND

Existing Northern Catchment extent

Existing Southern Catchment extent A

Existing Southern Catchment extent B

Extent of proposed impermeable area

P02	04.02.26	MM	Additional southern swale added	JW
P01	20.01.26	MM	Issued for information	JW
REV	DATE	BY	DESCRIPTION	CHKD

Burrows Graham

North Office:
5 Ambassador Place, Stockport Road,
Abingdon OX14 5JG
Tel: +44 (0)161 804 8046

South Office:
Buckford House, Dover Mews,
High Street, Bathampton NP4 2BL
Tel: +44 (0)1423 506 402

CLIENT

BLOC GROUP

PROJECT

BLOC NAVIGATION QUARTER
SOUTHAMPTON

DRAWING TITLE

EXISTING CATCHMENT PLAN

BGL PROJECT NUMBER	DRAWING STATUS	OFFICE
30228	PRELIMINARY	NORTH
SCALE @ A0	DATE	DRAWN BY
1:1000	JANUARY 2026	MM
DRAWING No	CHECKED BY	REV
30228-BGL-XX-XX-SK-C-00020	JW	P02